BM CMS ±125 ft. S of Westland
on E Side Elev 87.86

BM CMS ±E Cor Westland & Acton
El. 78.46

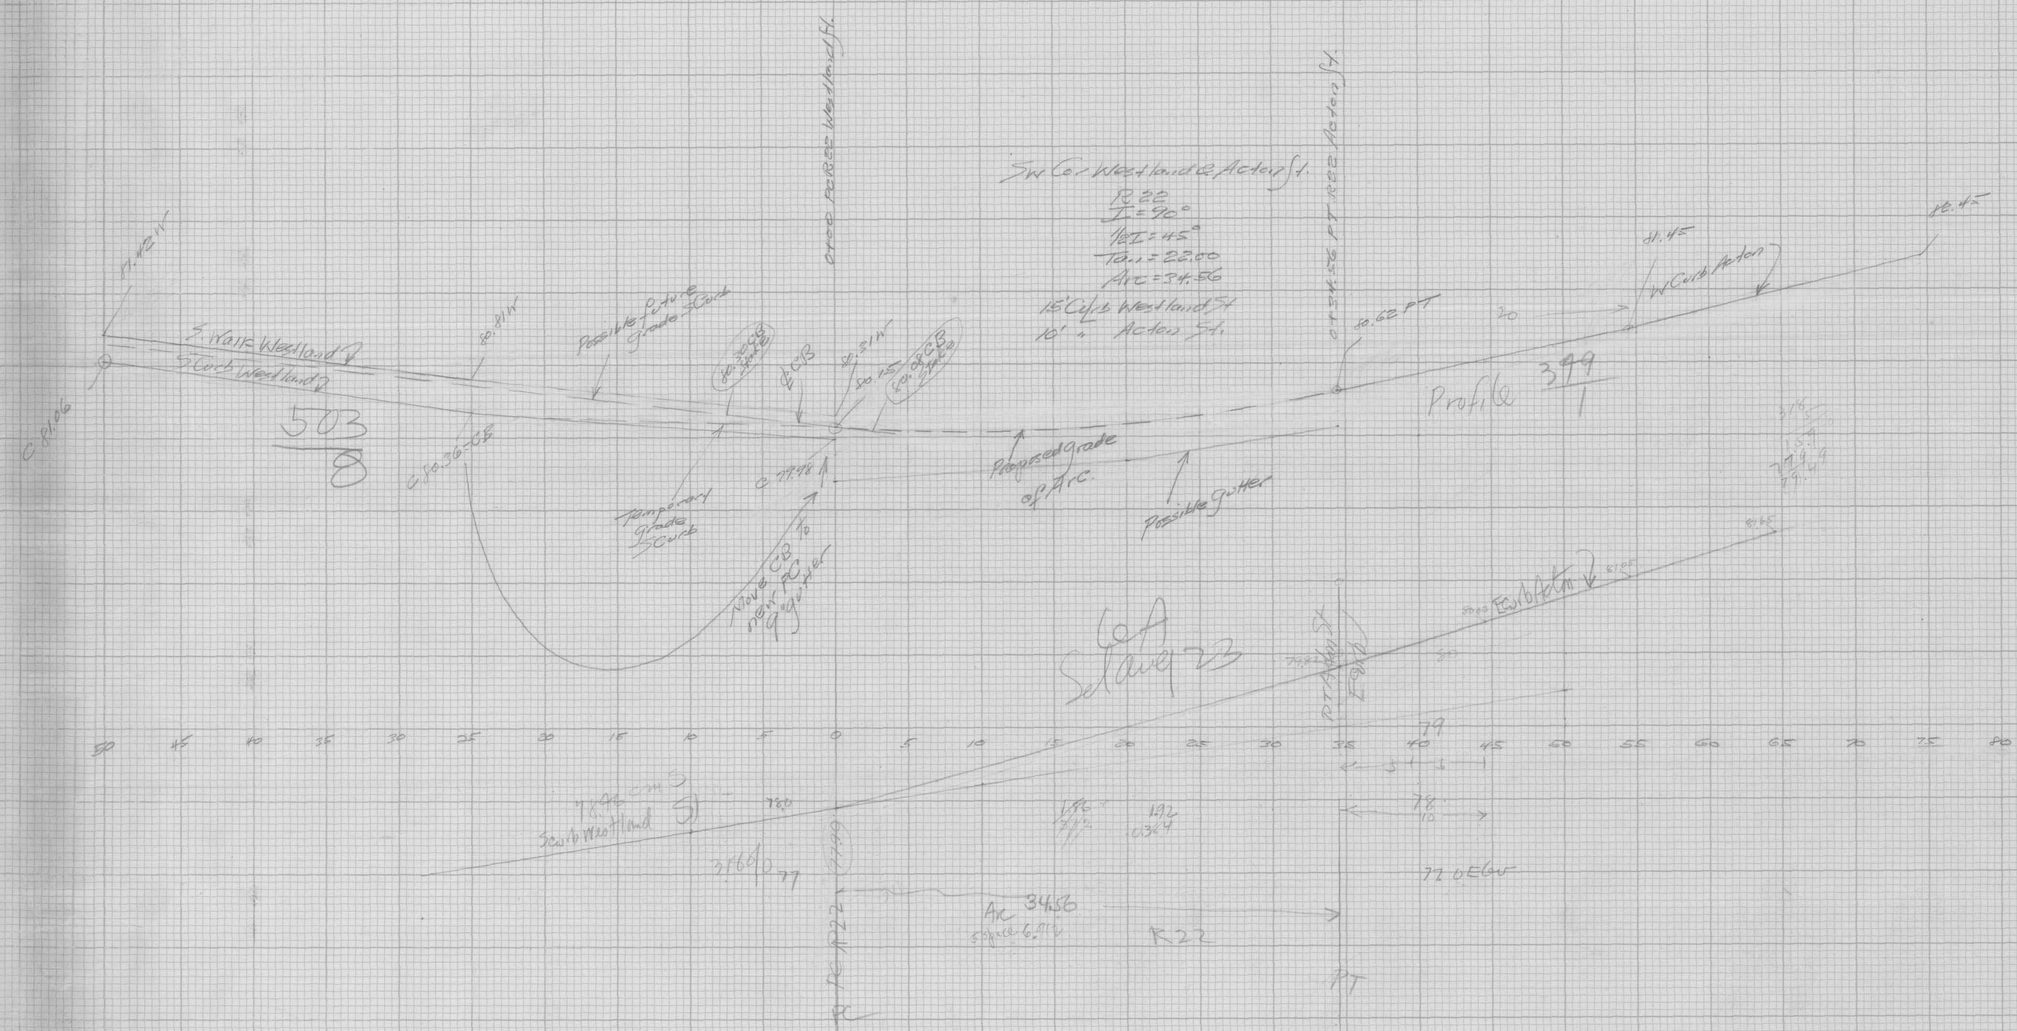

"Safed" CROSS SECTION 10 × 10 - 1 INCH
EUGENE DIETZGEN Co.

"Safed" CROSS SECTION 10 × 10 - 1 INCH
EUGENE DIETZGEN Co.