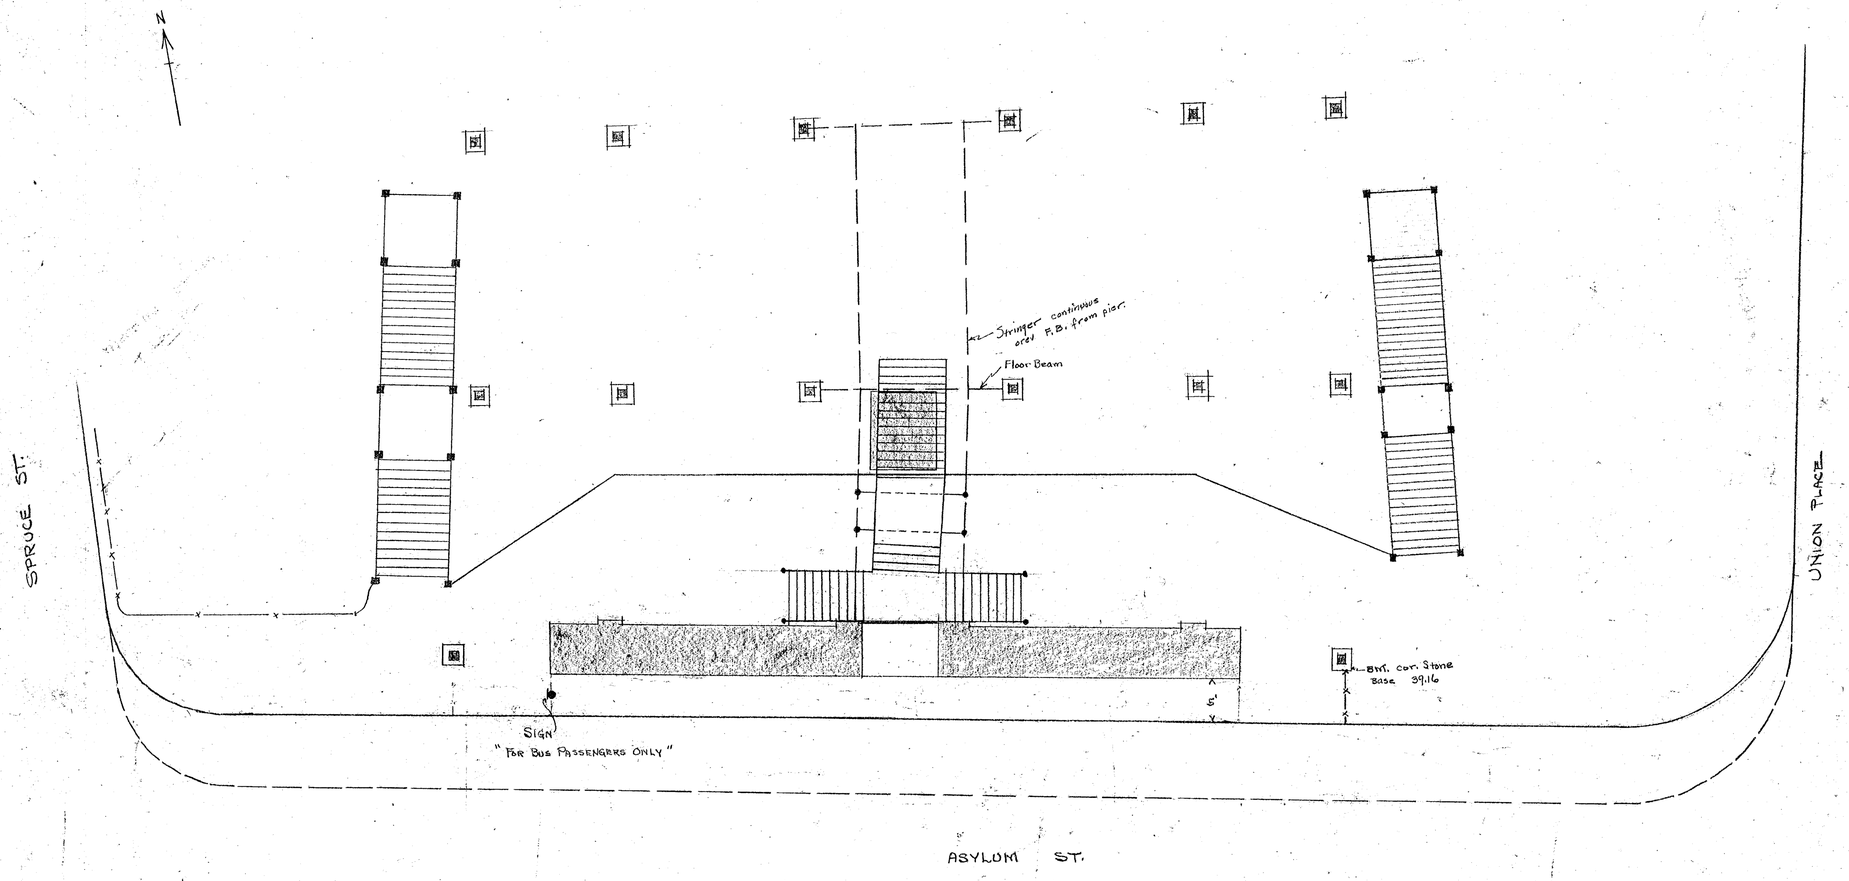
N
SPRUCE ST.
Stringer continuous over F.B. from pier.
Floor Beam
Btm. cor. Stone Base 39.16
5'
SIGN
"FOR BUS PASSENGERS ONLY"
UNION PLACE
ASYLUM ST.

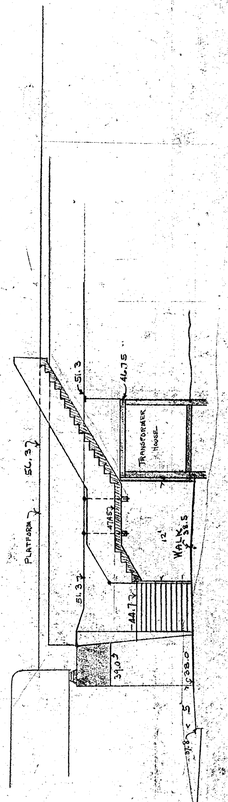
51.3
46.75
Transformer House
Sl. 3
Platform
Stairs
12" Wall
Sl. 3
44.7
39.3