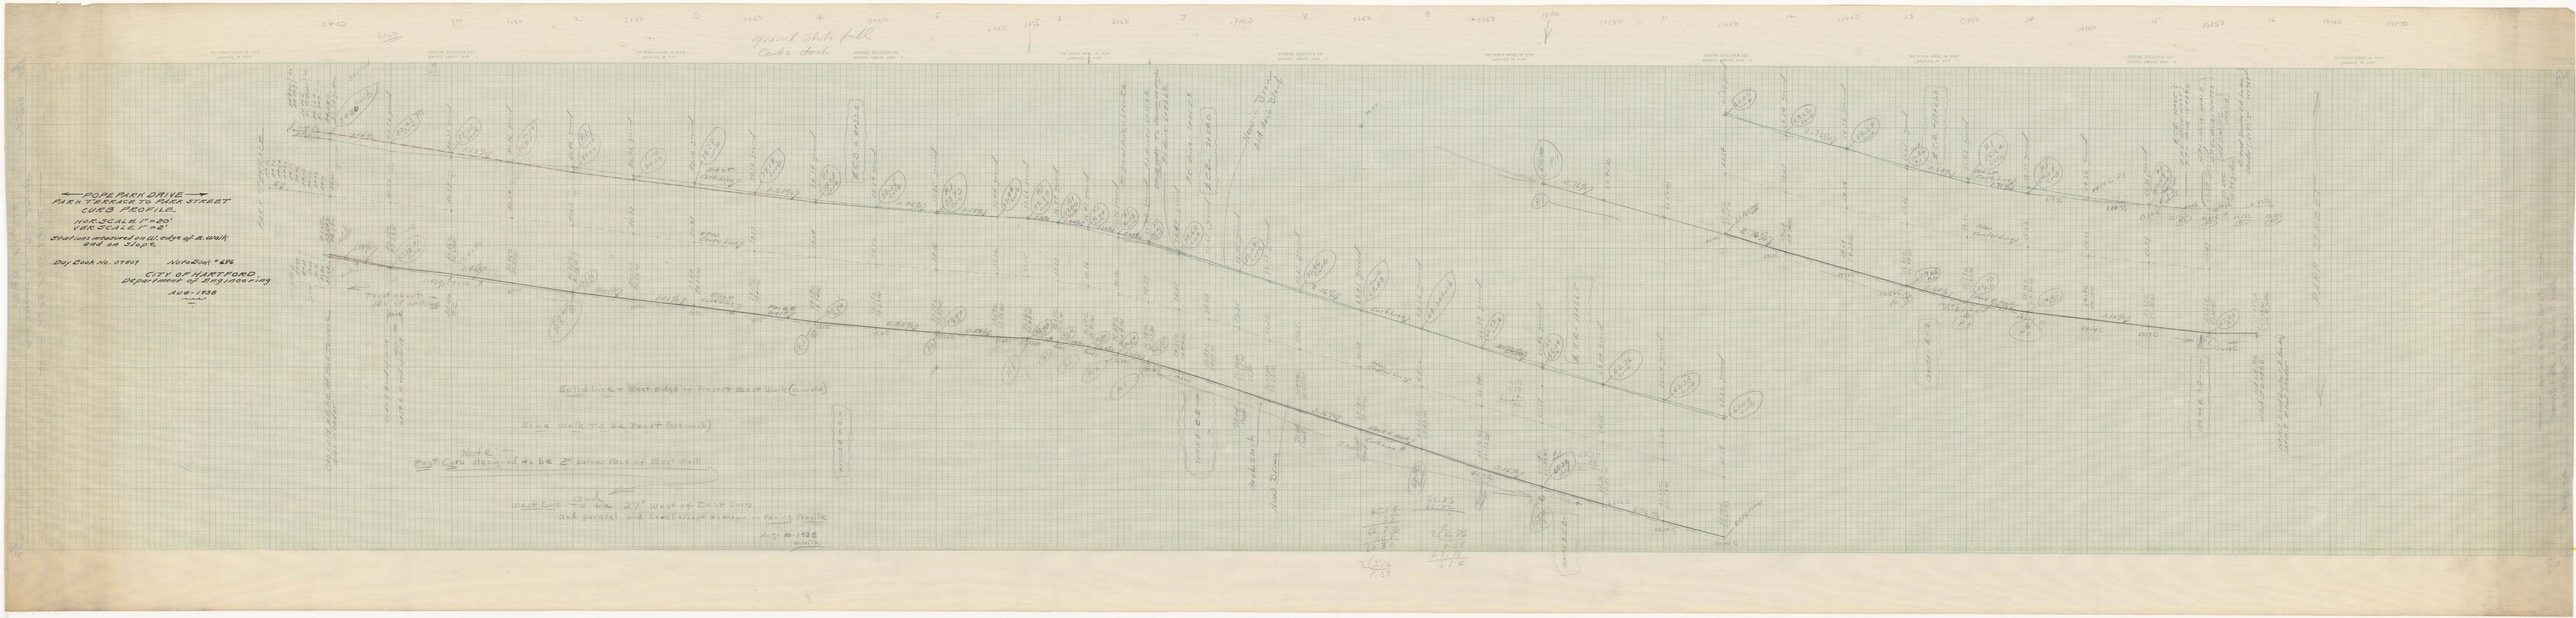
PARK TERRACE TO PARK STREET
CURB PROFILE
HOR. SCALE 1" = 20'
VER. SCALE 1" = 2'
Stations measured on W. edge of W. walk and on curb.
Day Book No. 07803
Notebook # 656
CITY OF HARTFORD
Department of Engineering
AUG - 1938
Solid line = West edge of present East walk (curved)
Stone walk to be reset (straight)
Note:
East Curb designed to be 2" below face of East walk
West Curb to be 2½' West of East Curb
and parallel and level except as shown on Paving Profile
AUG 20 1938
Grade Stake full
Curb back
