



0+0 0+50 1+0 1+50 2+0 2+50 3+0 3+50 4+0 4+50 5+0 5+50 6+0

Top of granite course = Elev. 100.00 (Olmsted)
" " " " = Elev. 76.21 (City)
All grades City Datum

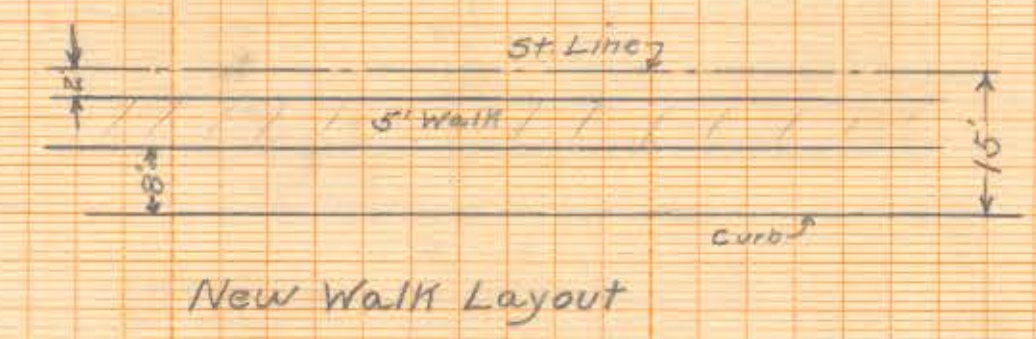

N

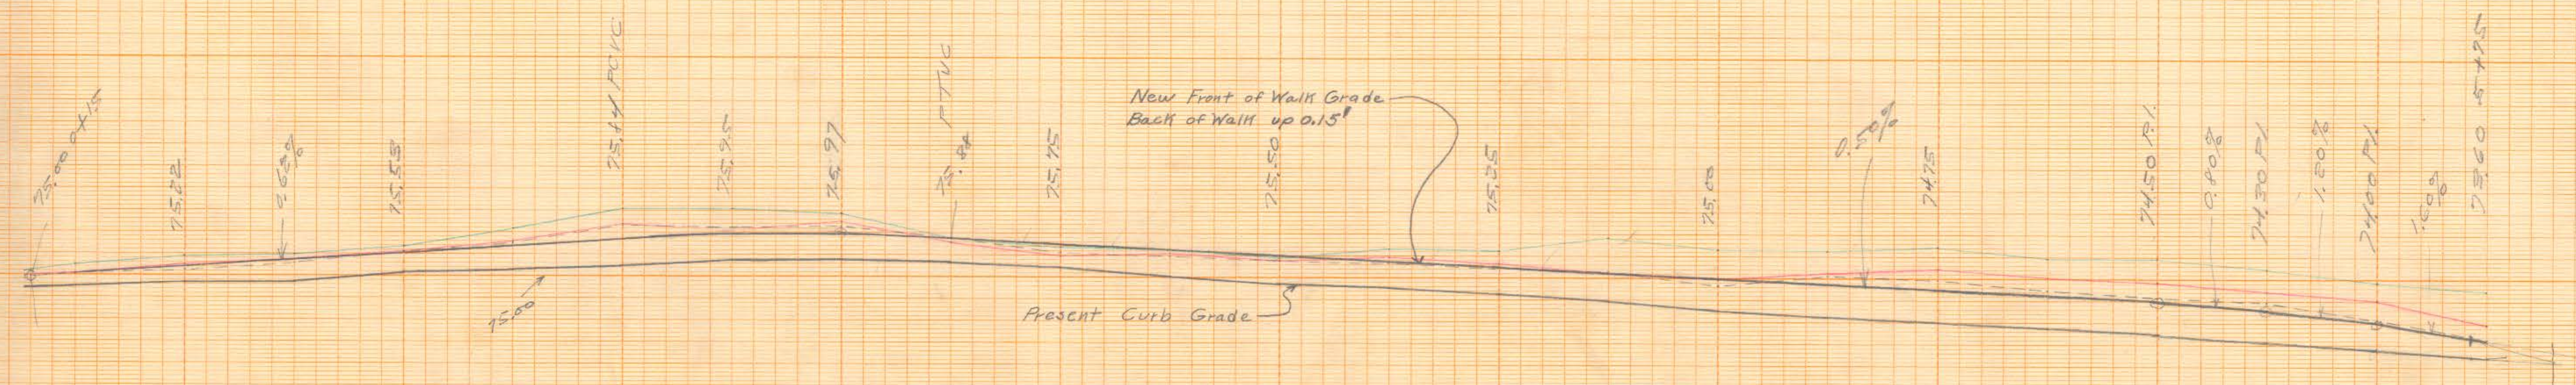

79.23 WT on New Cor. 106 Woodland
76.12 SE cor. of Brick Steps entrance
370 Collins

Daybook No. 07925