
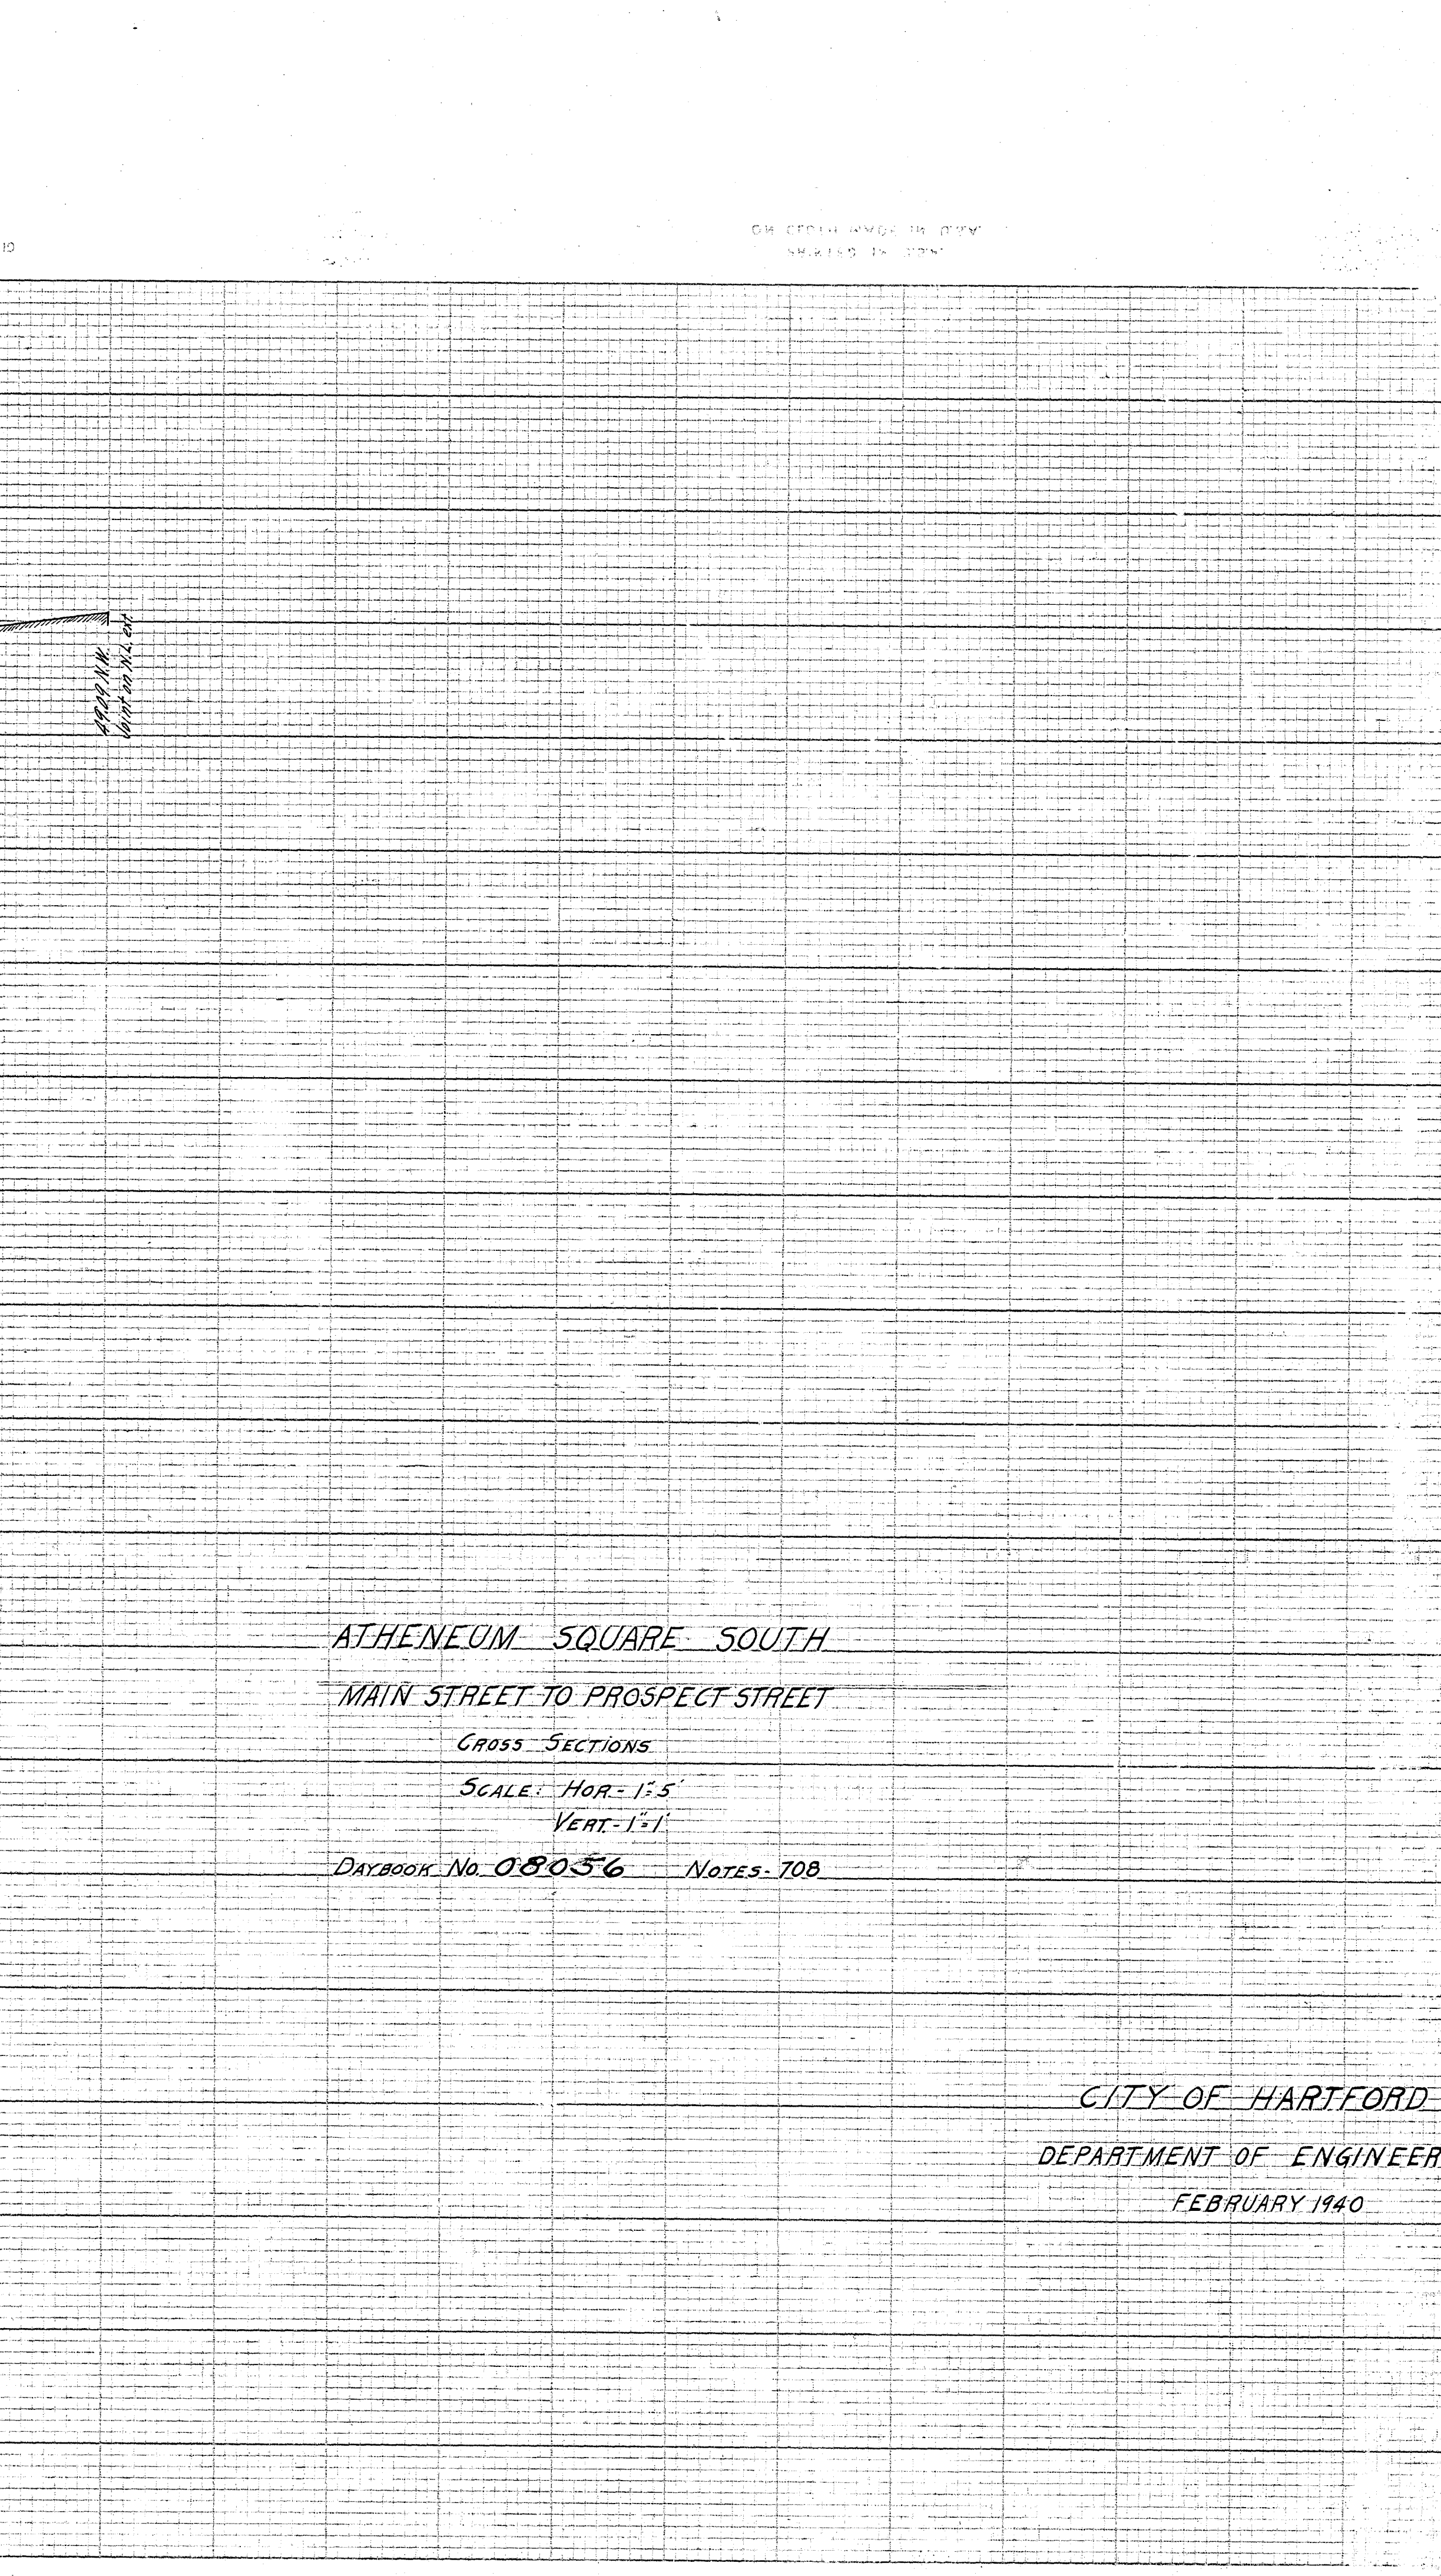
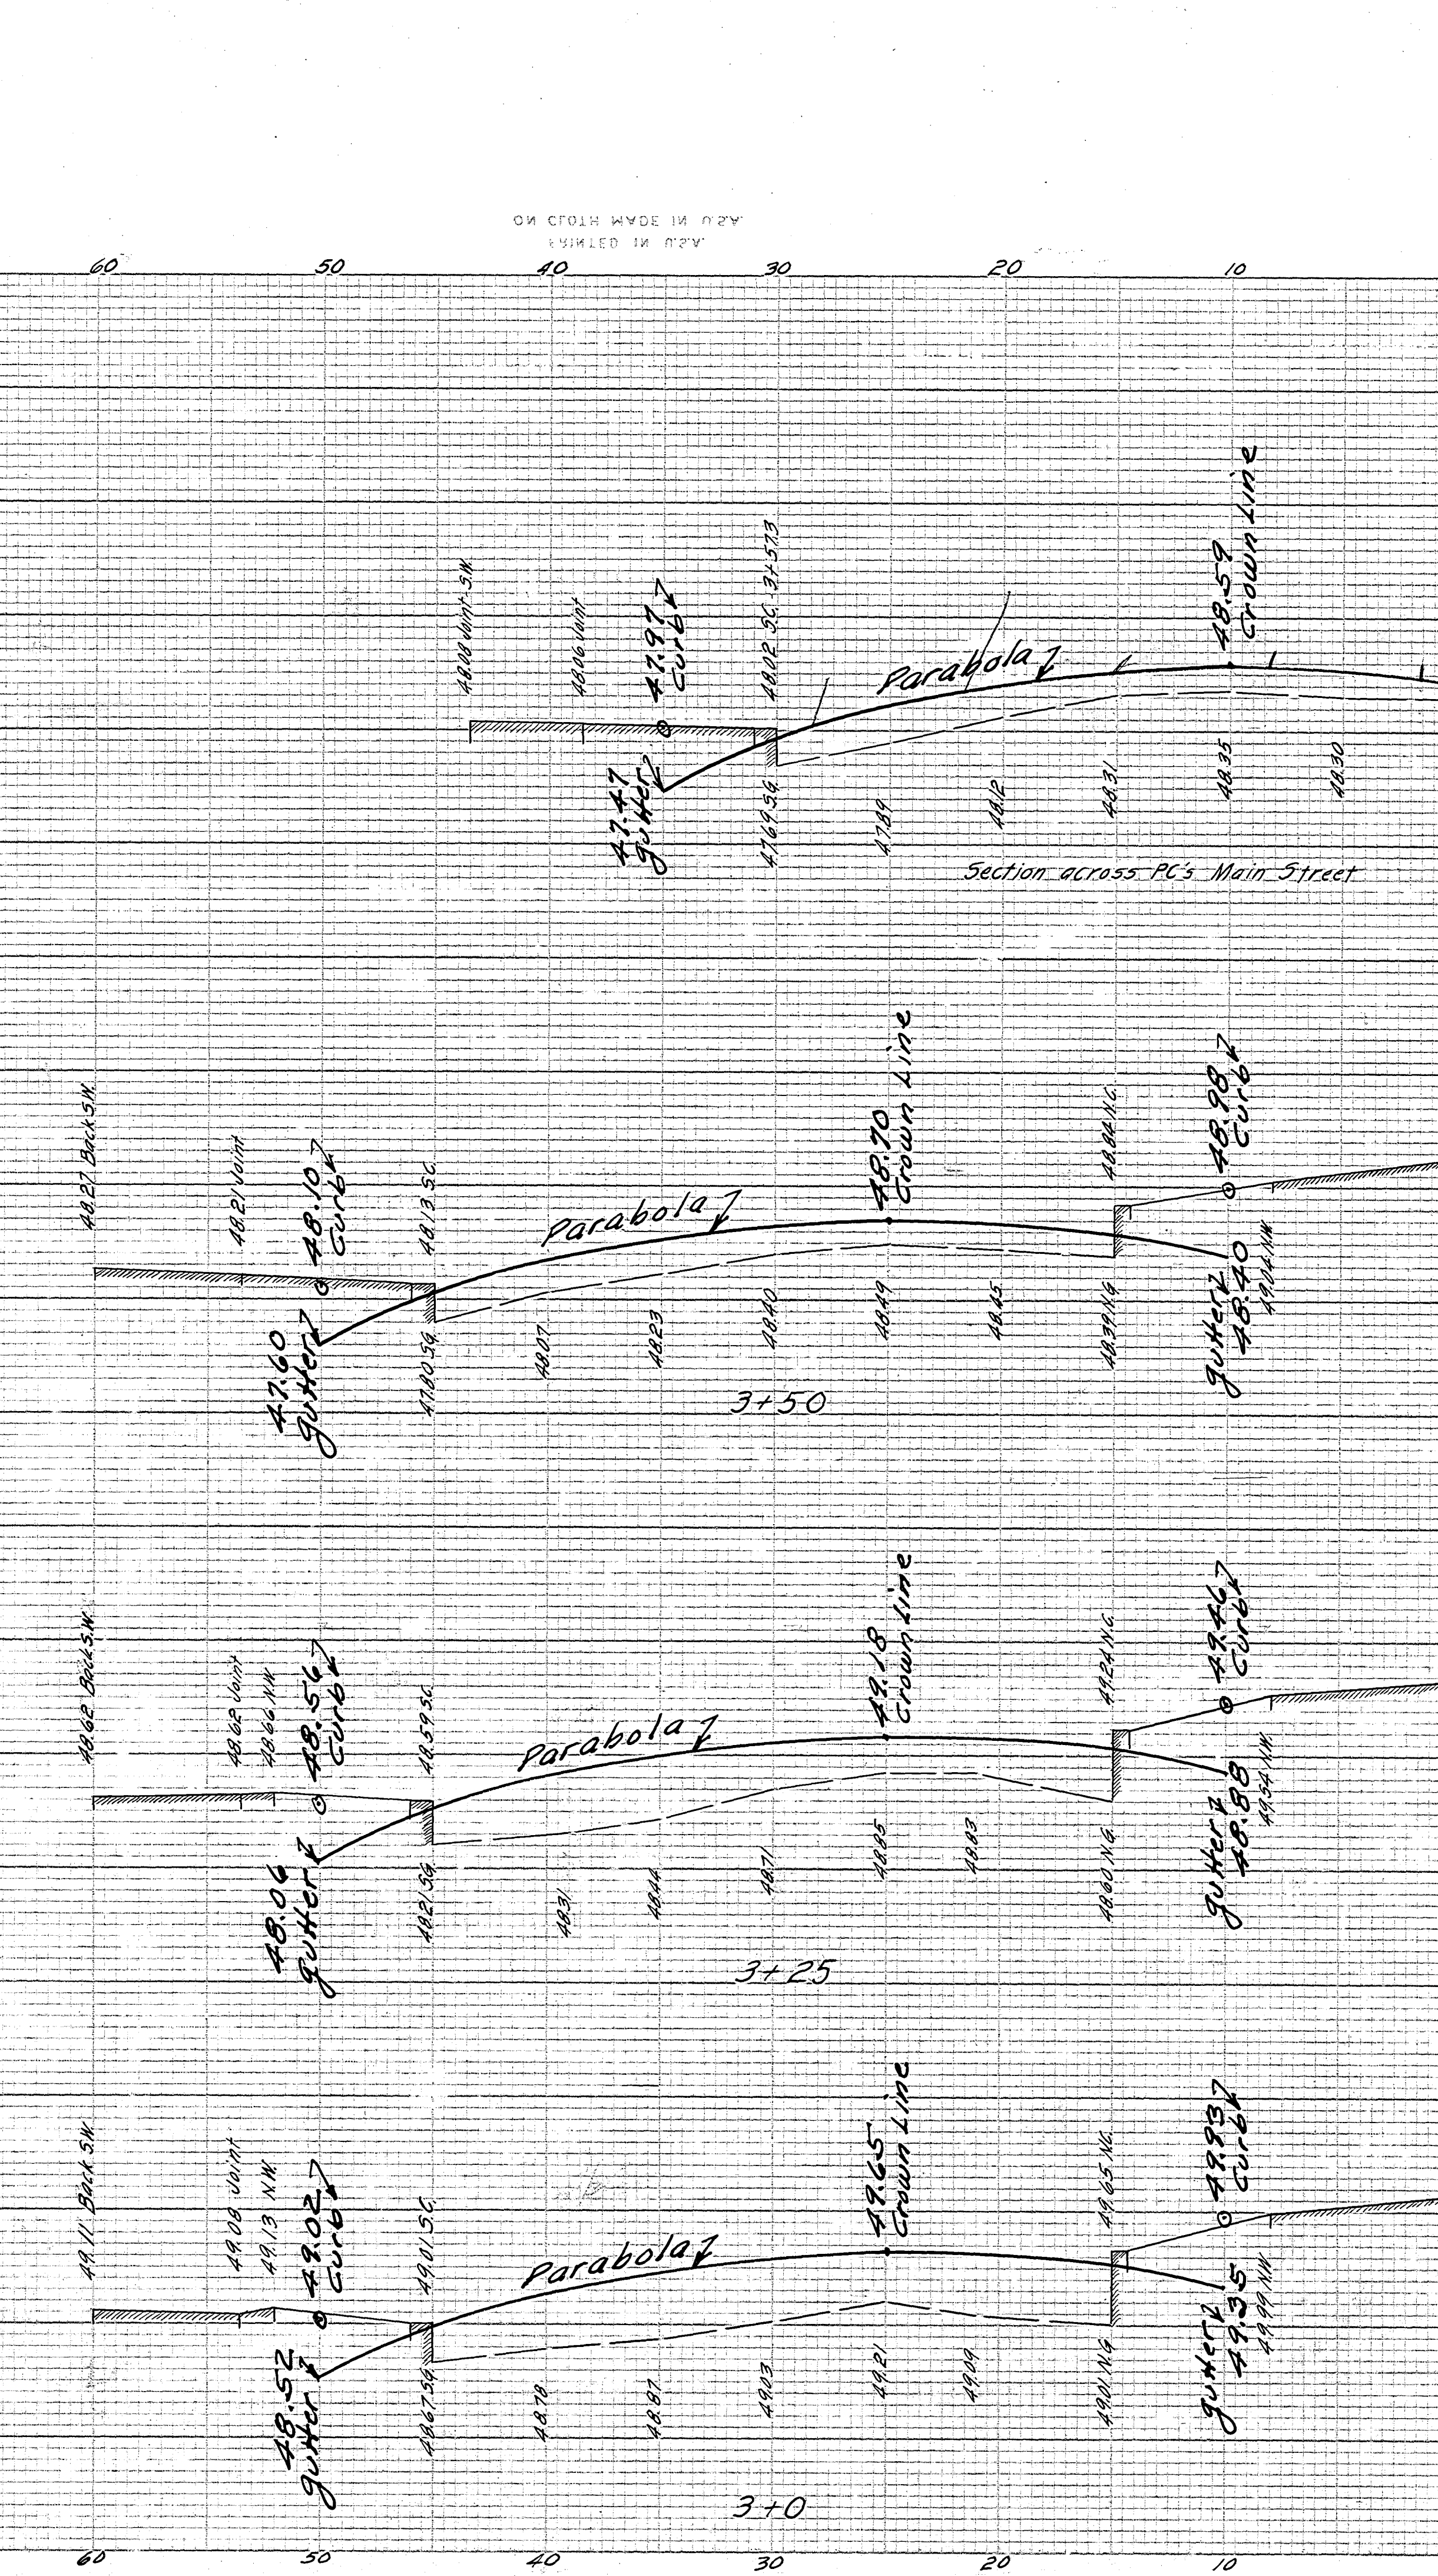
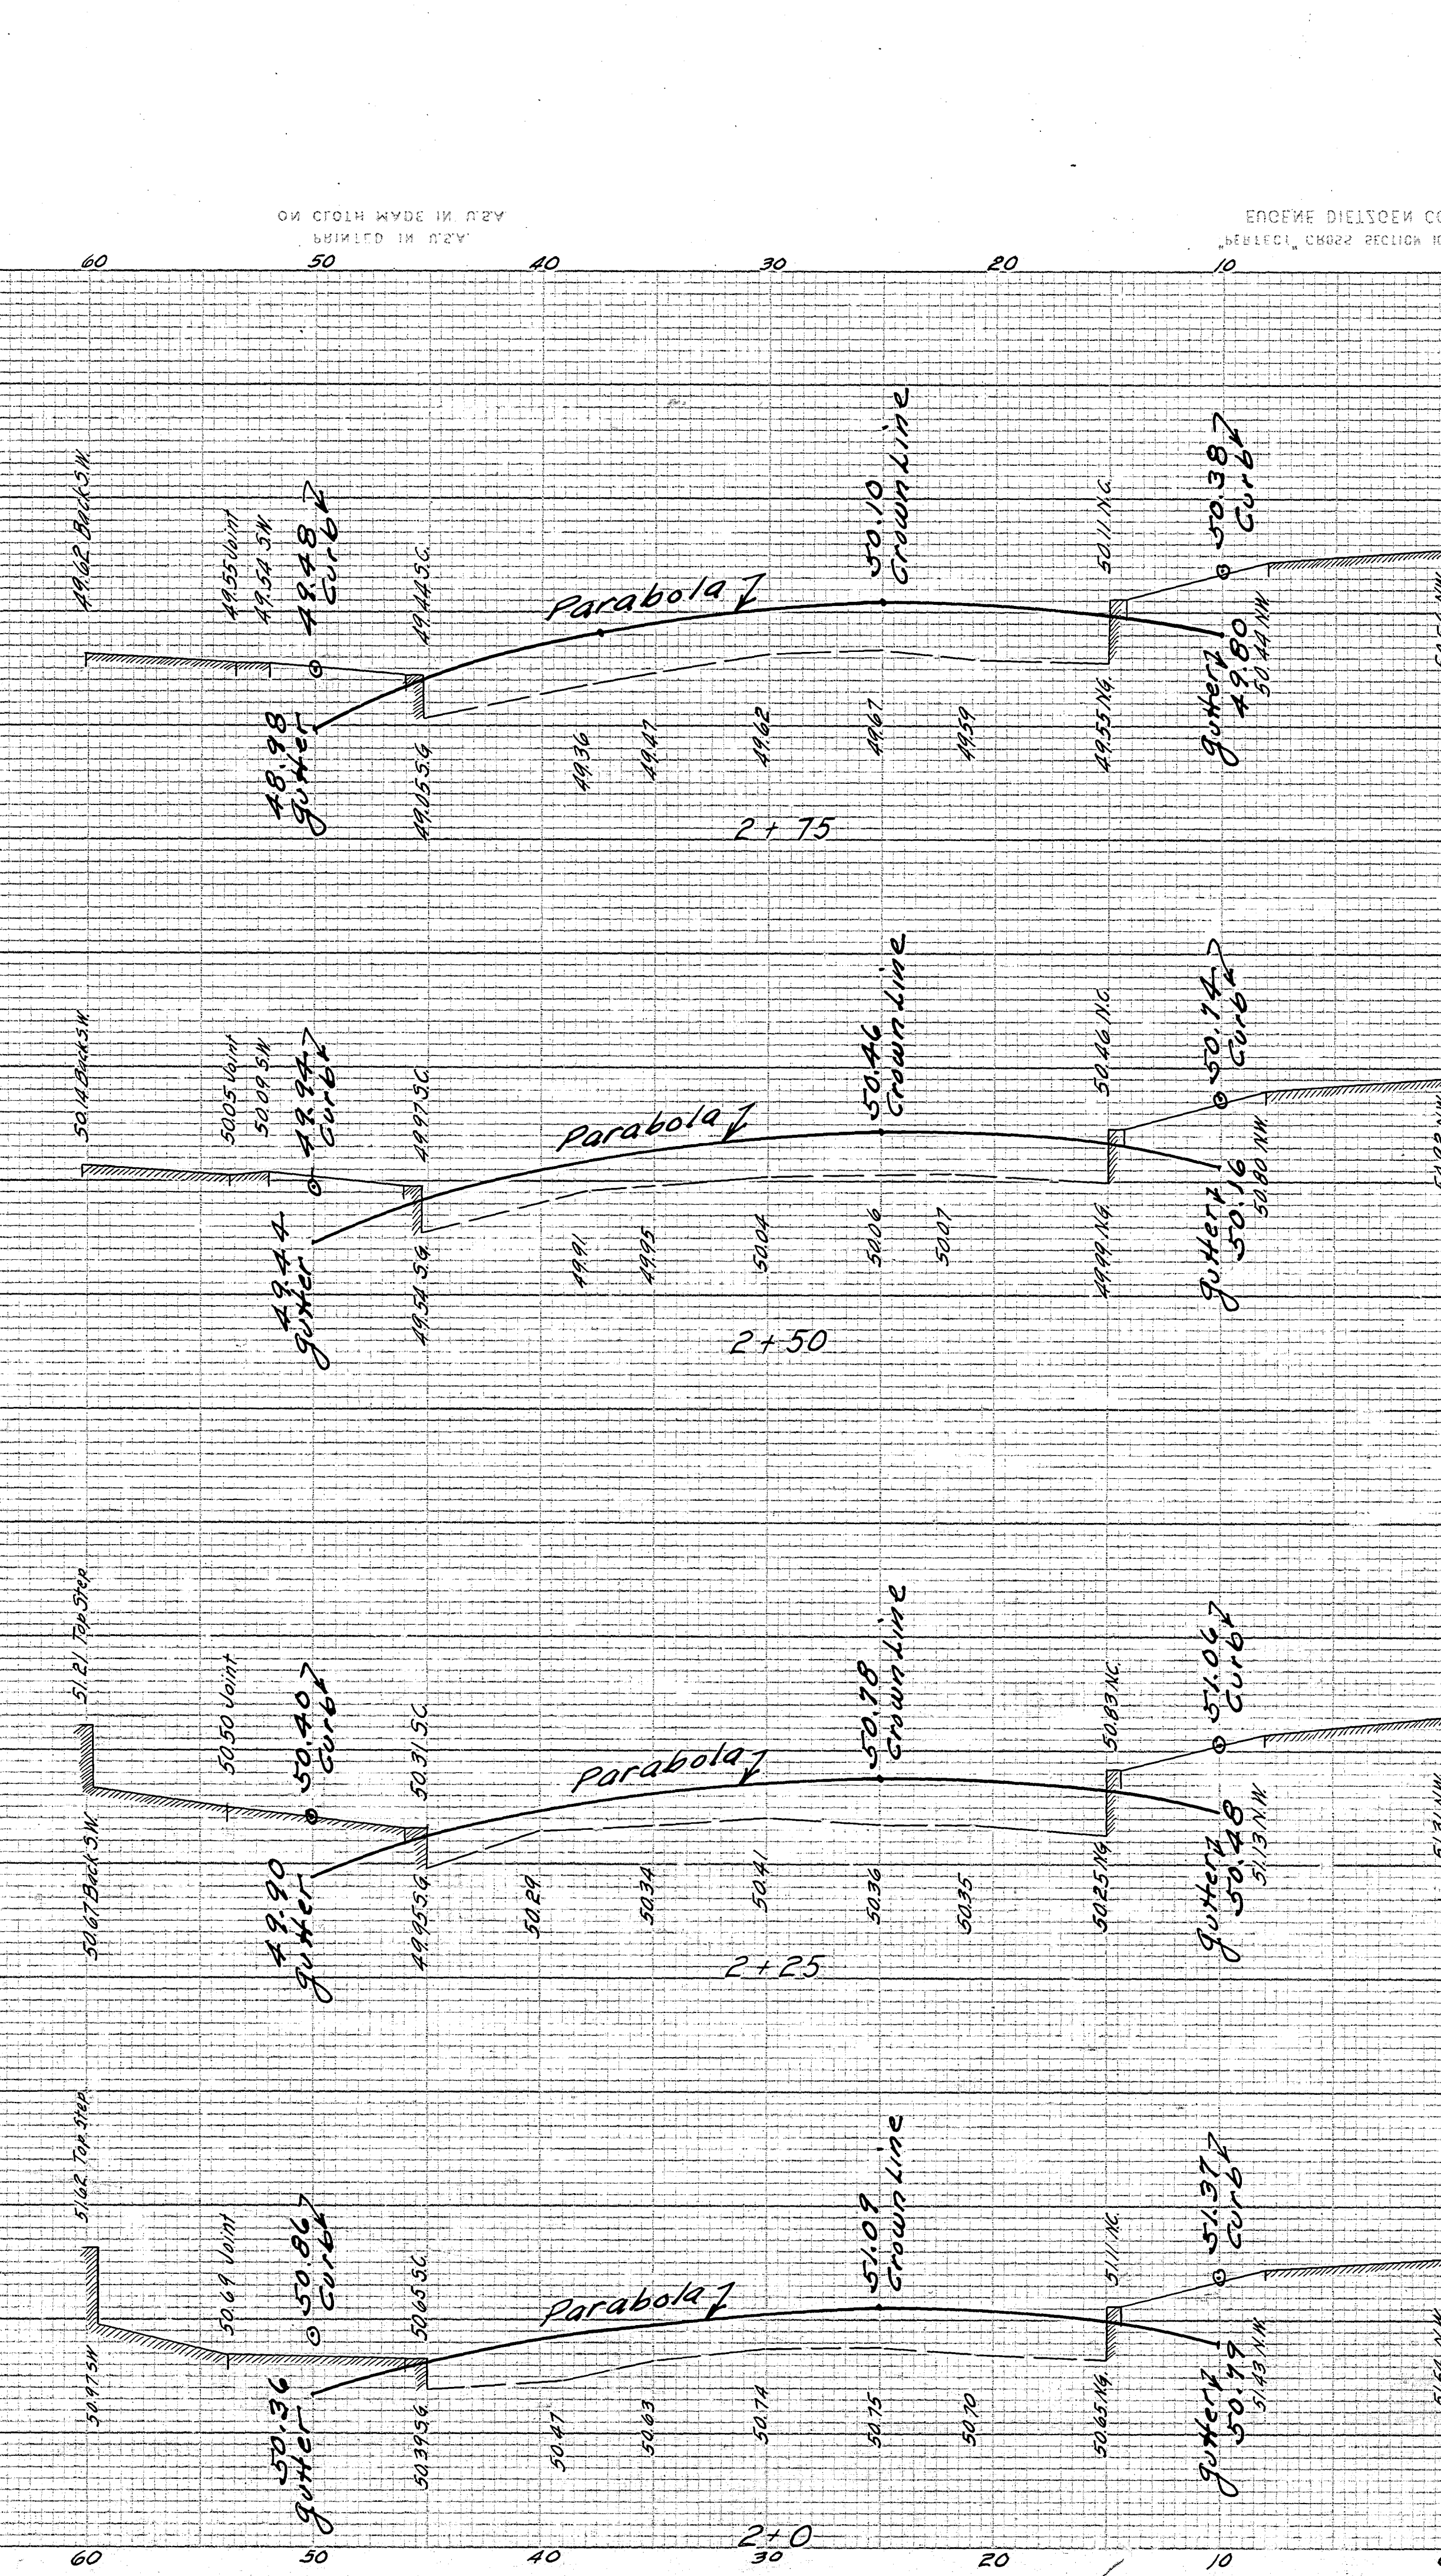
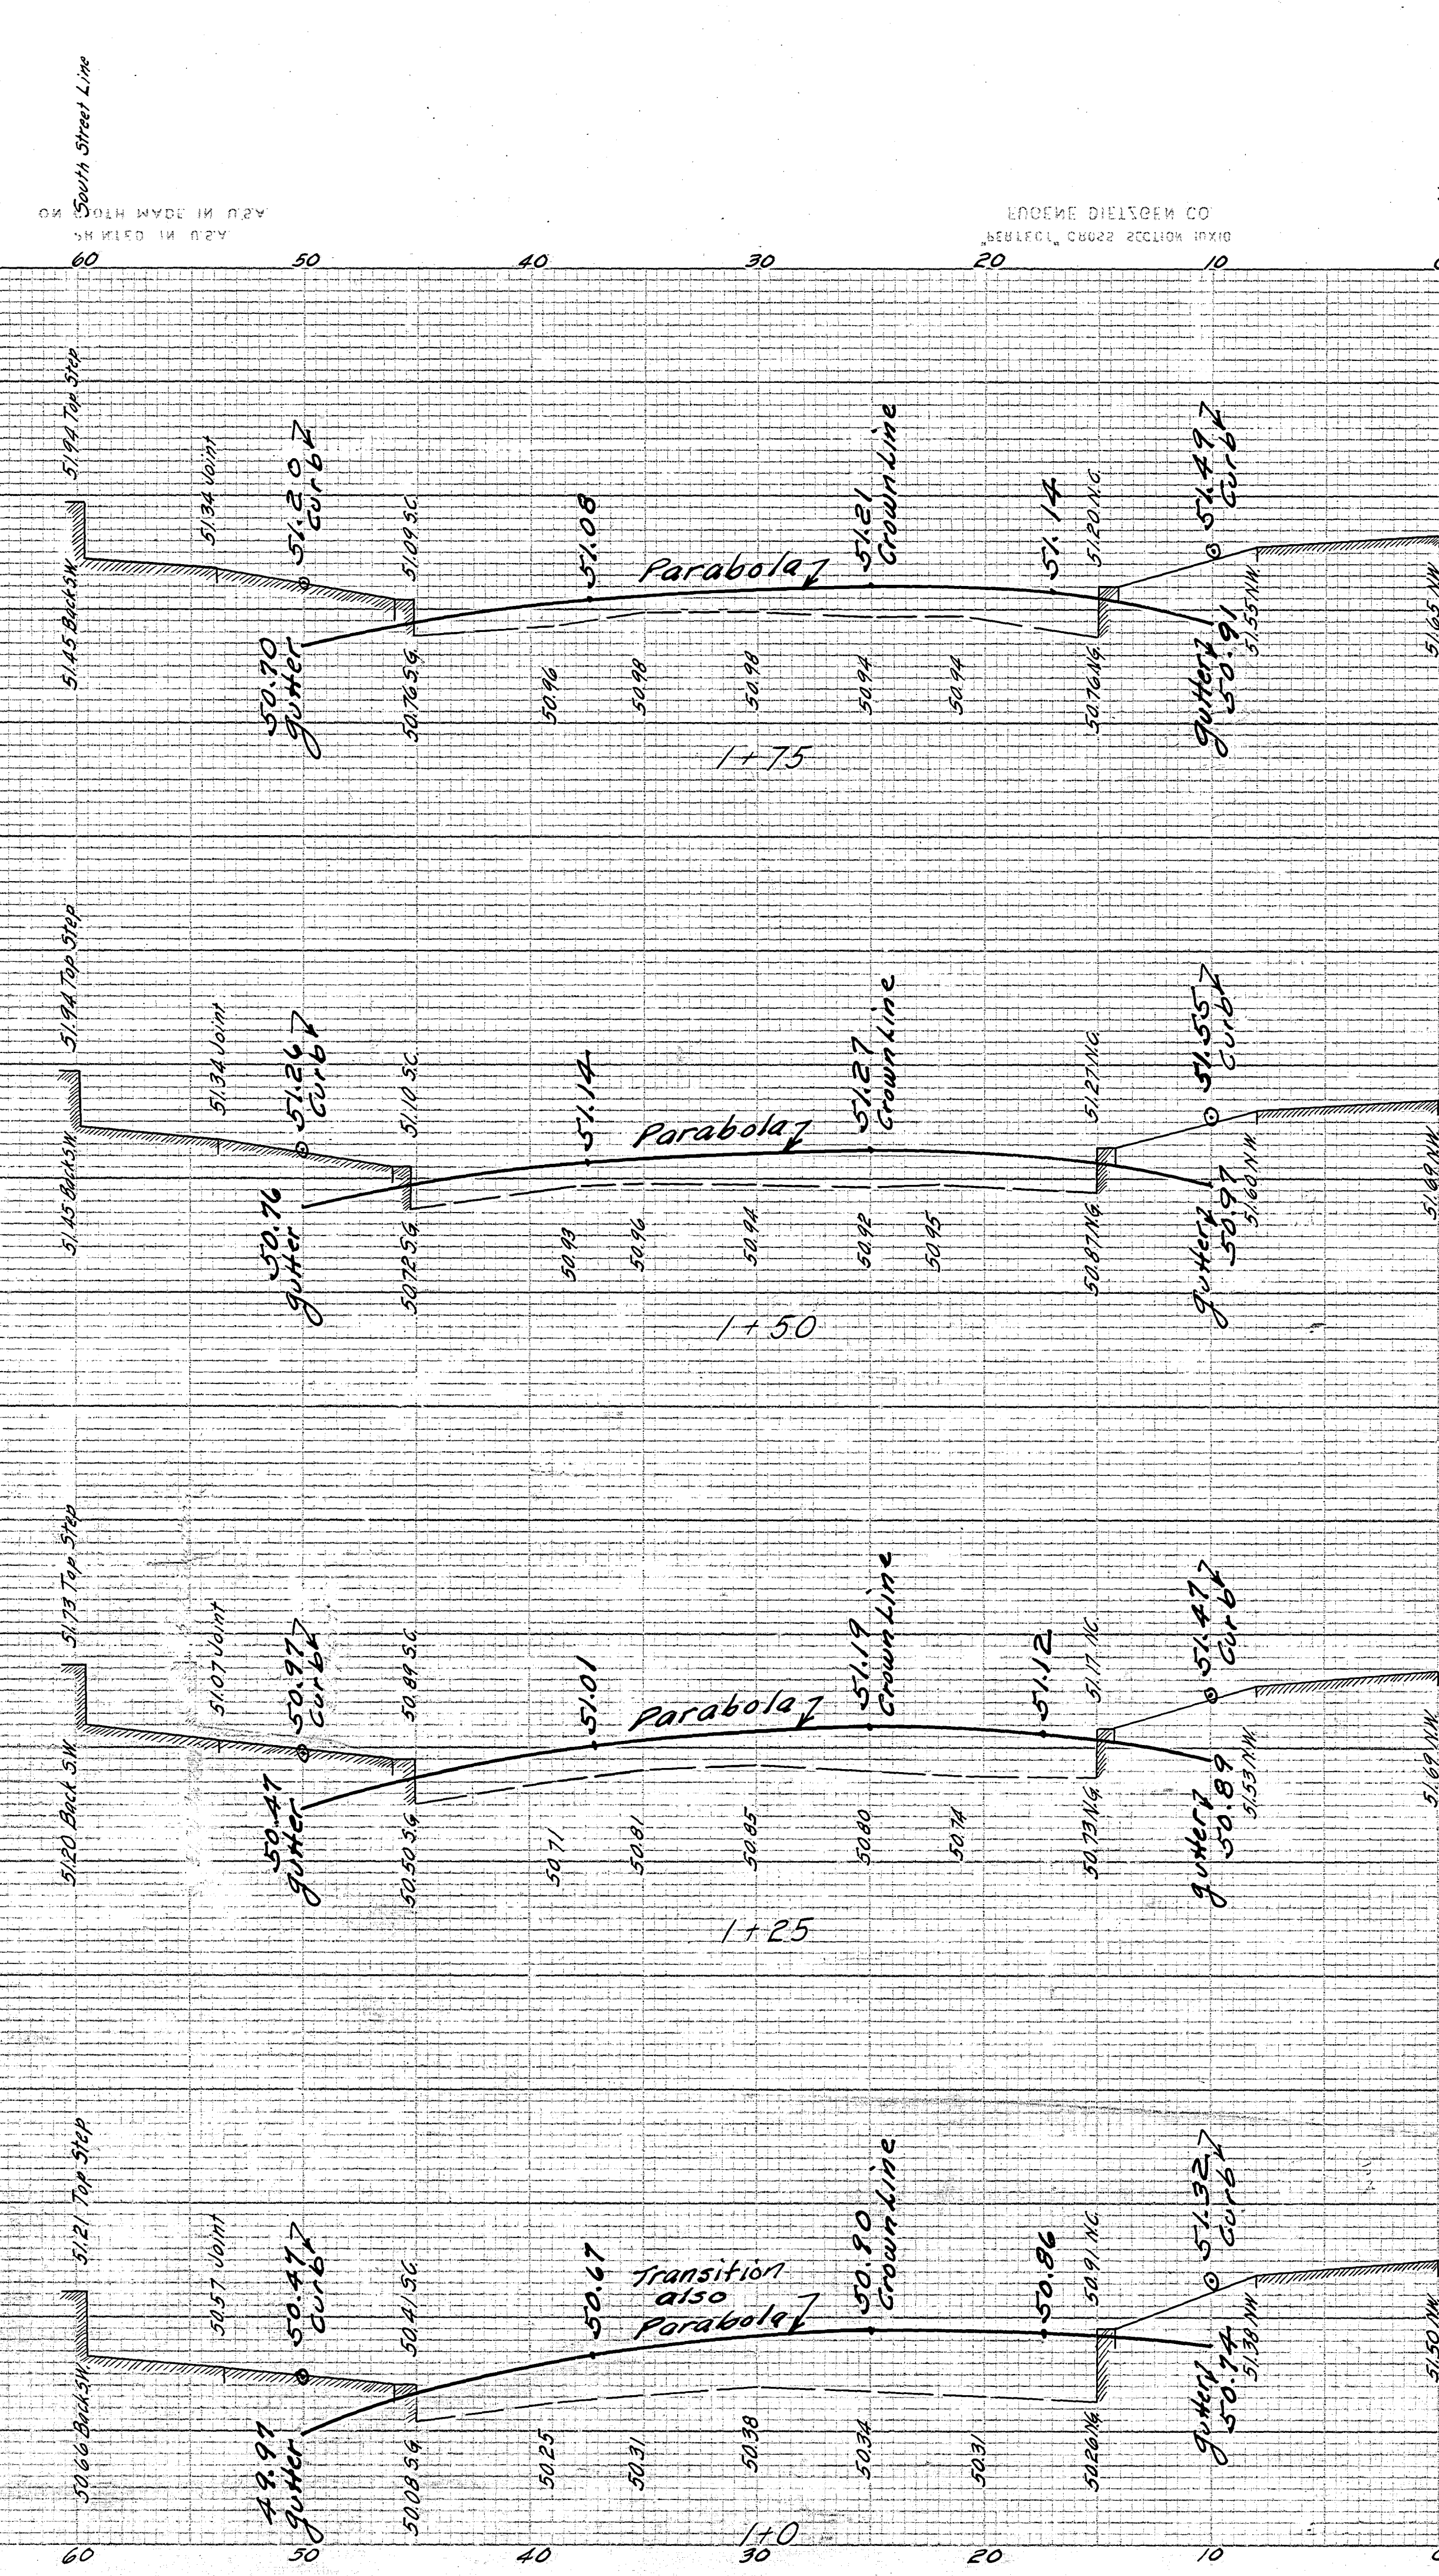


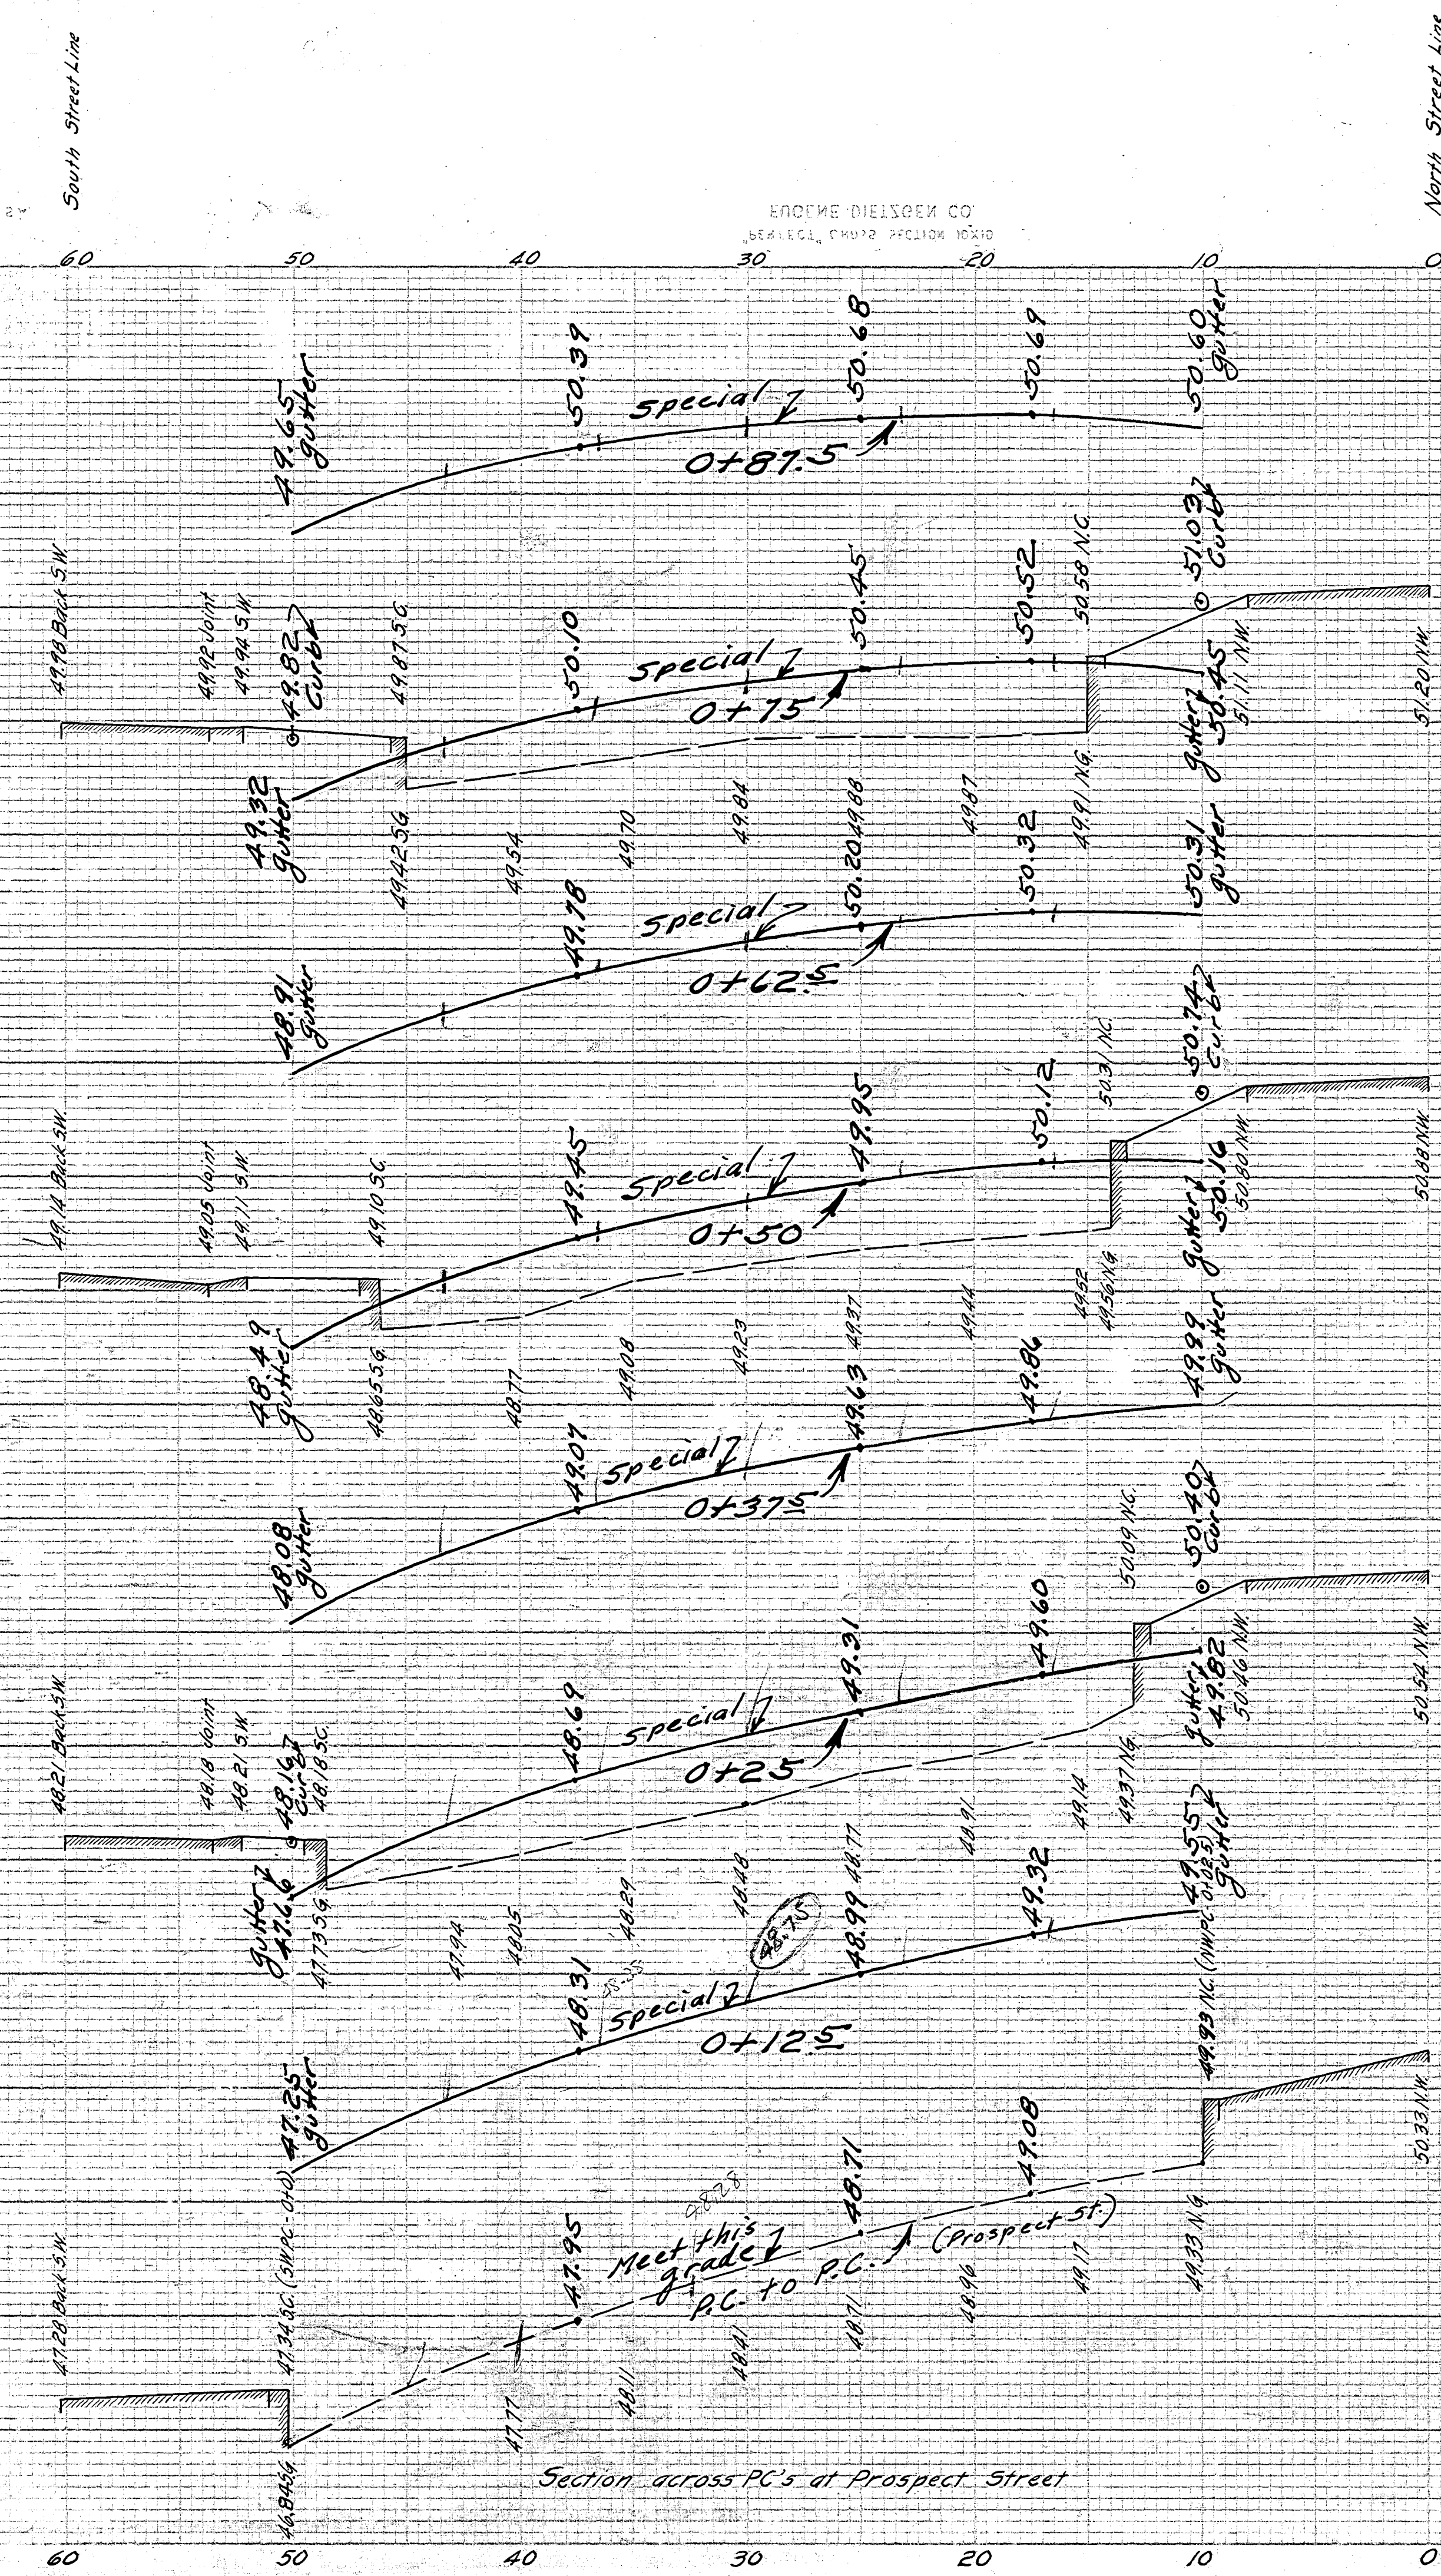

ATHENEUM SQUARE SOUTH
MAIN STREET TO PROSPECT STREET
CROSS SECTIONS
SCALE: HOR: 1"=5'
VERT: 1"=1'
DATEBOOK No. 08056 NOTES: 708

CITY OF HARTFORD
DEPARTMENT OF ENGINEERING
FEBRUARY 1940