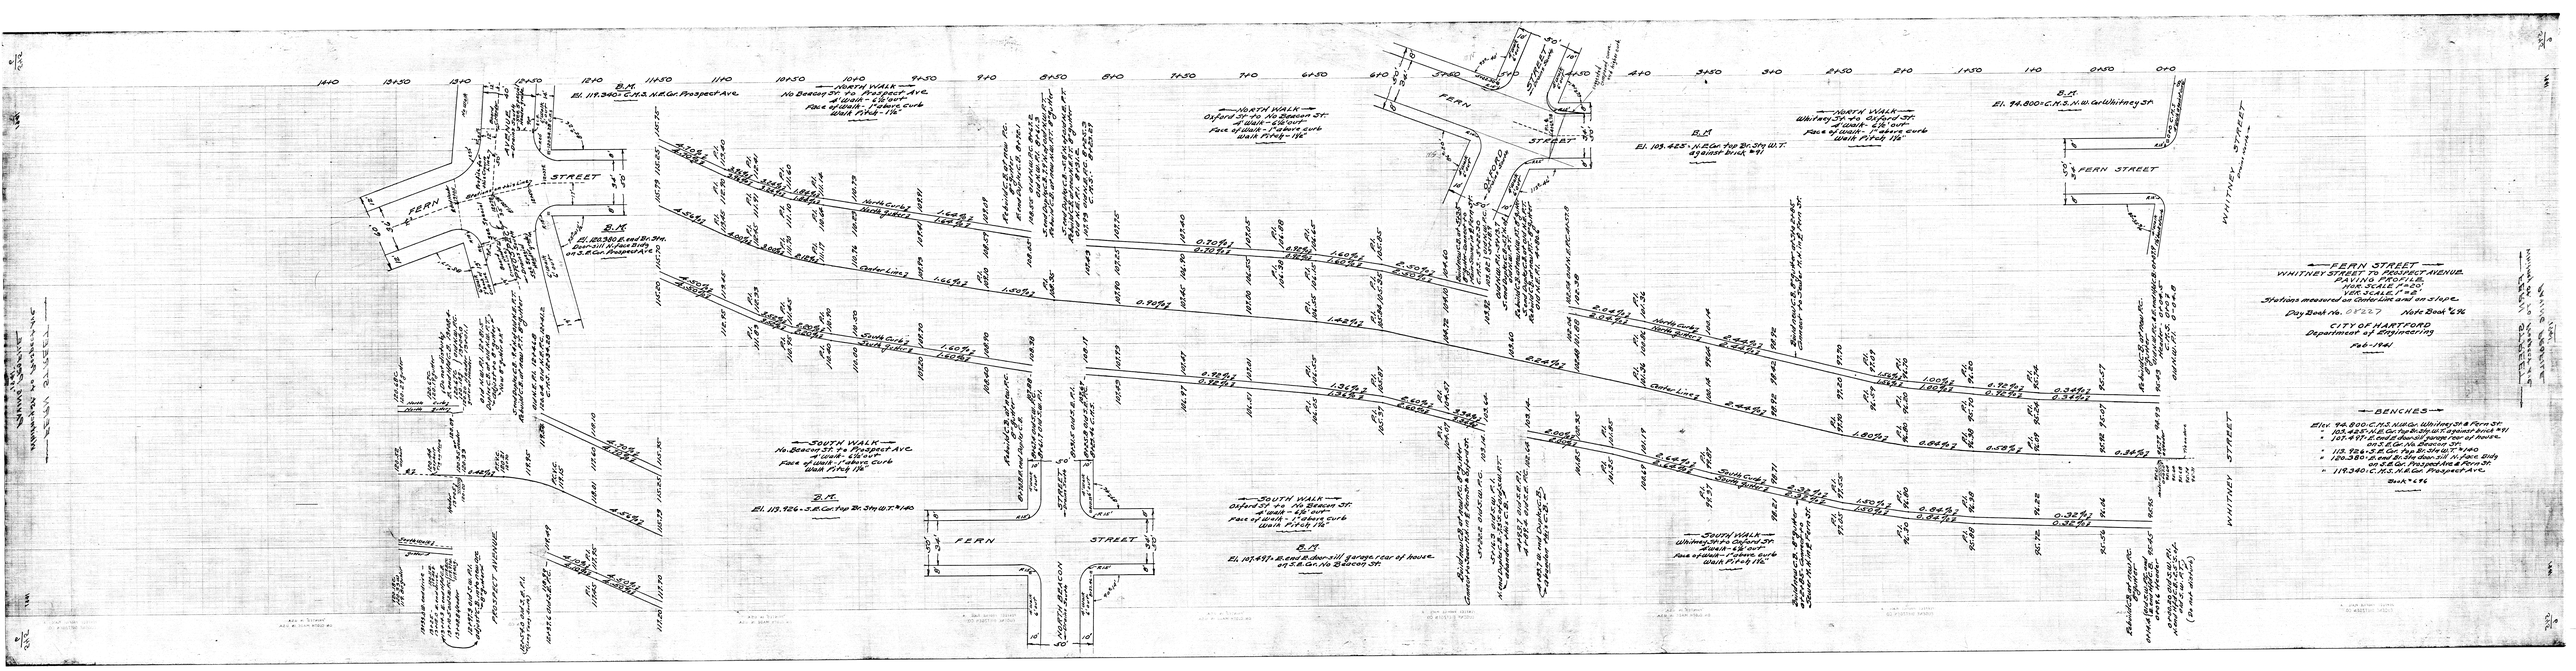
FERN STREET
WHITNEY STREET TO PROSPECT AVENUE.
HOR. SCALE 1"=20'.
VER. SCALE 1"=2'.
Stations measured on Center line and on slope.
Day Book No. 67227 Note Book 676
CITY OF HARTFORD
Department of Engineering
Feb-1941
BENCHES
Elev. 94.800-C.H.S.N.W.Cor. Whitney St & Fern St.
107.457-E. end of door sill garage rear of house on S.E.Cor. No. Beacon St.
113.924-S.W.Cor. top Br. Pier W.T. #140
129.380-E. end Br. Step door-sill N. Exc. bldg on S.E.Cor. Prospect Ave & Fern St.
119.340-C.H.S.N.E.Cor. Prospect Ave.
Book 676
NORTH WALK
No. Beacon St. to Prospect Ave.
Walk Pitch - 1½"
SOUTH WALK
No. Beacon St. to Prospect Ave.
Walk Pitch - 1½"
NORTH WALK
Oxford St. to No. Beacon St.
Walk Pitch - 1½"
SOUTH WALK
Oxford St. to No. Beacon St.
Walk Pitch - 1½"
NORTH WALK
Whitney St. to Oxford St.
Walk Pitch - 1½"
SOUTH WALK
Whitney St. to Oxford St.
Walk Pitch - 1½"
B.M.
El. 119.340-C.H.S.N.E.Cor. Prospect Ave.
B.M.
El. 129.380-E. end Br. Step door-sill N. Exc. bldg on S.E.Cor. Prospect Ave.
B.M.
El. 113.924-S.E.Cor. top Br. Step W.T. #140
B.M.
El. 107.457-E. end Door-sill garage rear of house on S.E.Cor. No. Beacon St.
B.M.
El. 105.425-N.E.Cor. top Br. Pier W.T. at Crescent Brick #91
B.M.
El. 94.800-C.H.S.N.W.Cor. Whitney St.
FERN STREET
WHITNEY STREET
PROSPECT AVENUE
NORTH BEACON STREET
Center Line
North Curb
South Curb
Curb Line
