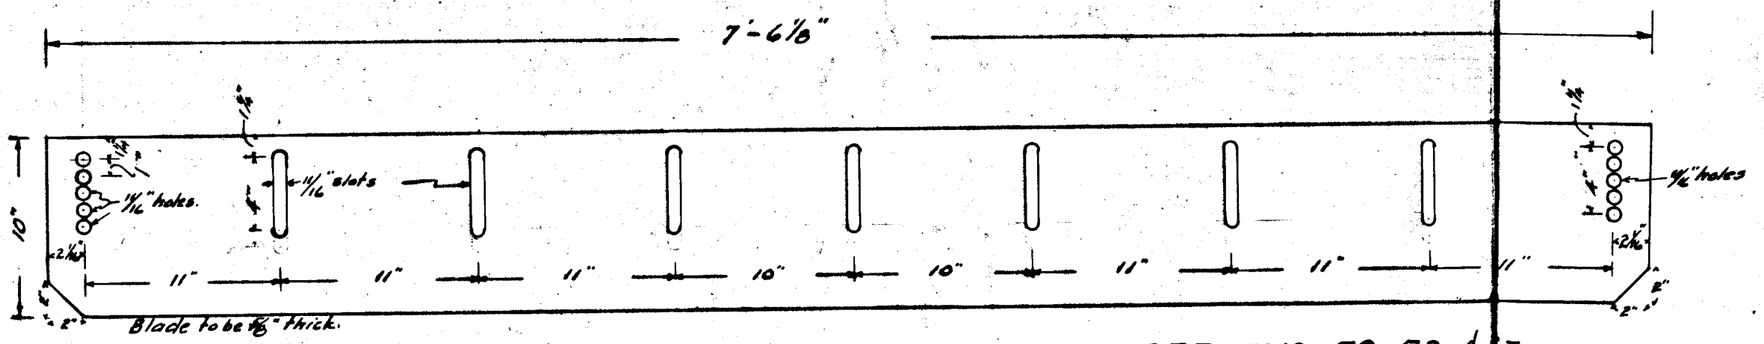

BLADE FOR SNOW LOADERS Nº 50, 52 and 53

51 - 52 53

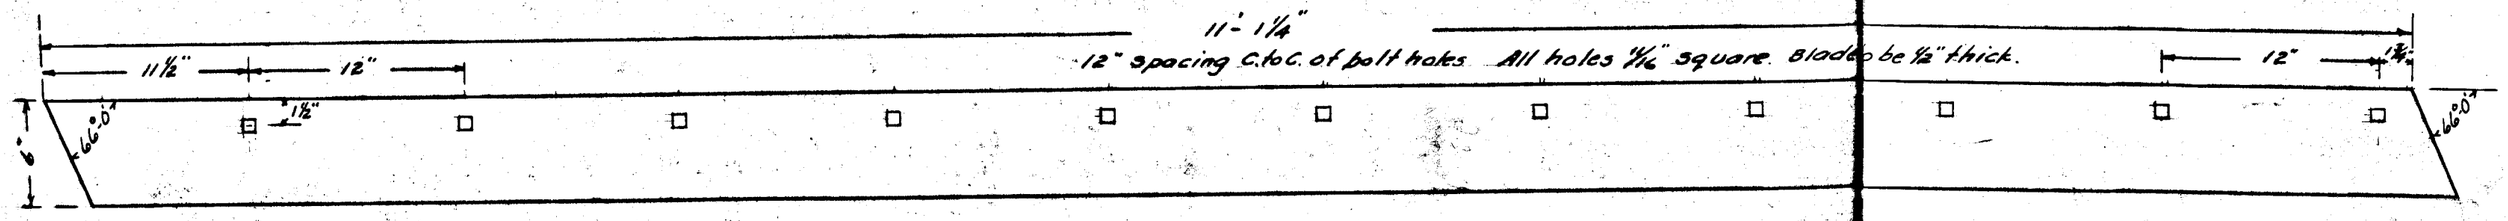

BLADE FOR SARGENT SNOW PLOW.
Scale 1½" = 1.0 Foot.

City of Hartford
Department of Engineering
Jan. 1941
Daybook No. 08224