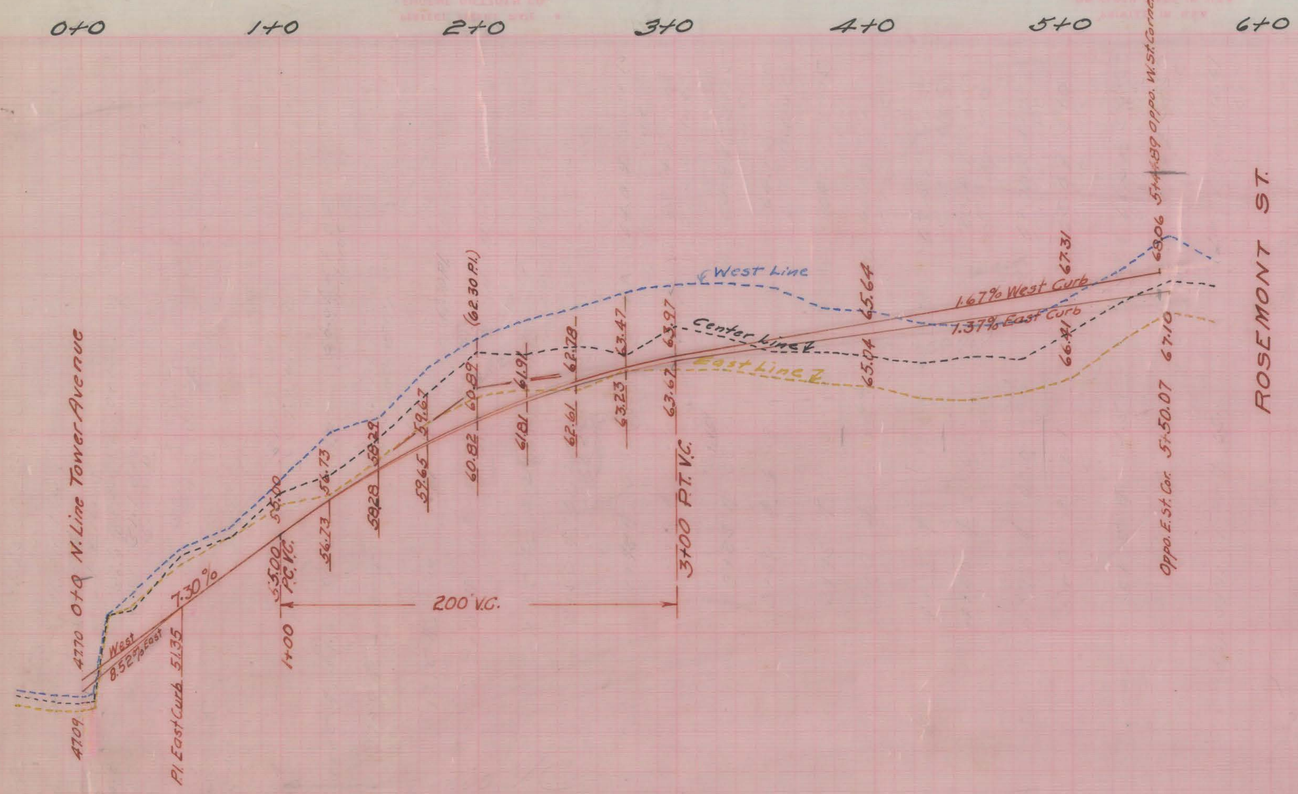

RUTLAND STREET
CURB PROFILE
SCALES: HOR. 1" = 40'
VERT. 1" = 4'
STATIONS ON CENTER LINE
NOTES- 716, P. 95
DAYBOOK No. 08233

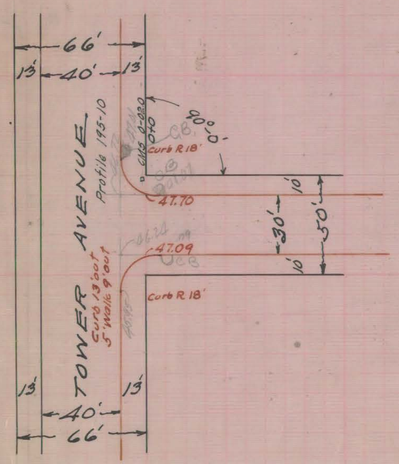

RUTLAND STREET

Curb 10' out
5' Walk 5½' out.
Walk up .25'

CB opp. M.H.

B.M. Square cut on window sill - south side Barbour School - 14.6' W. of SE cor. bldg.
Elev. 57.31

NOTE - East line of Rutland Street is 200 feet westerly from and parallel to the west line of Cambridge Street.

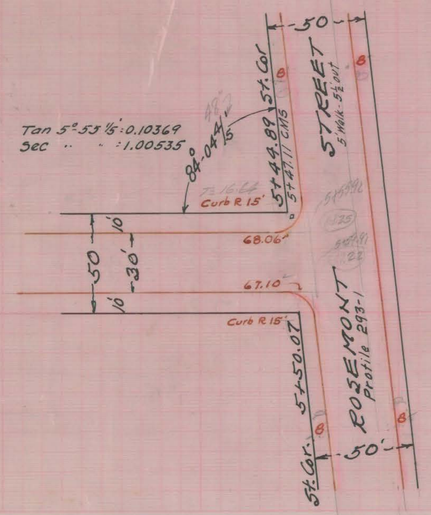

CITY OF HARTFORD
DEPARTMENT OF ENGINEERING
JUNE 1941