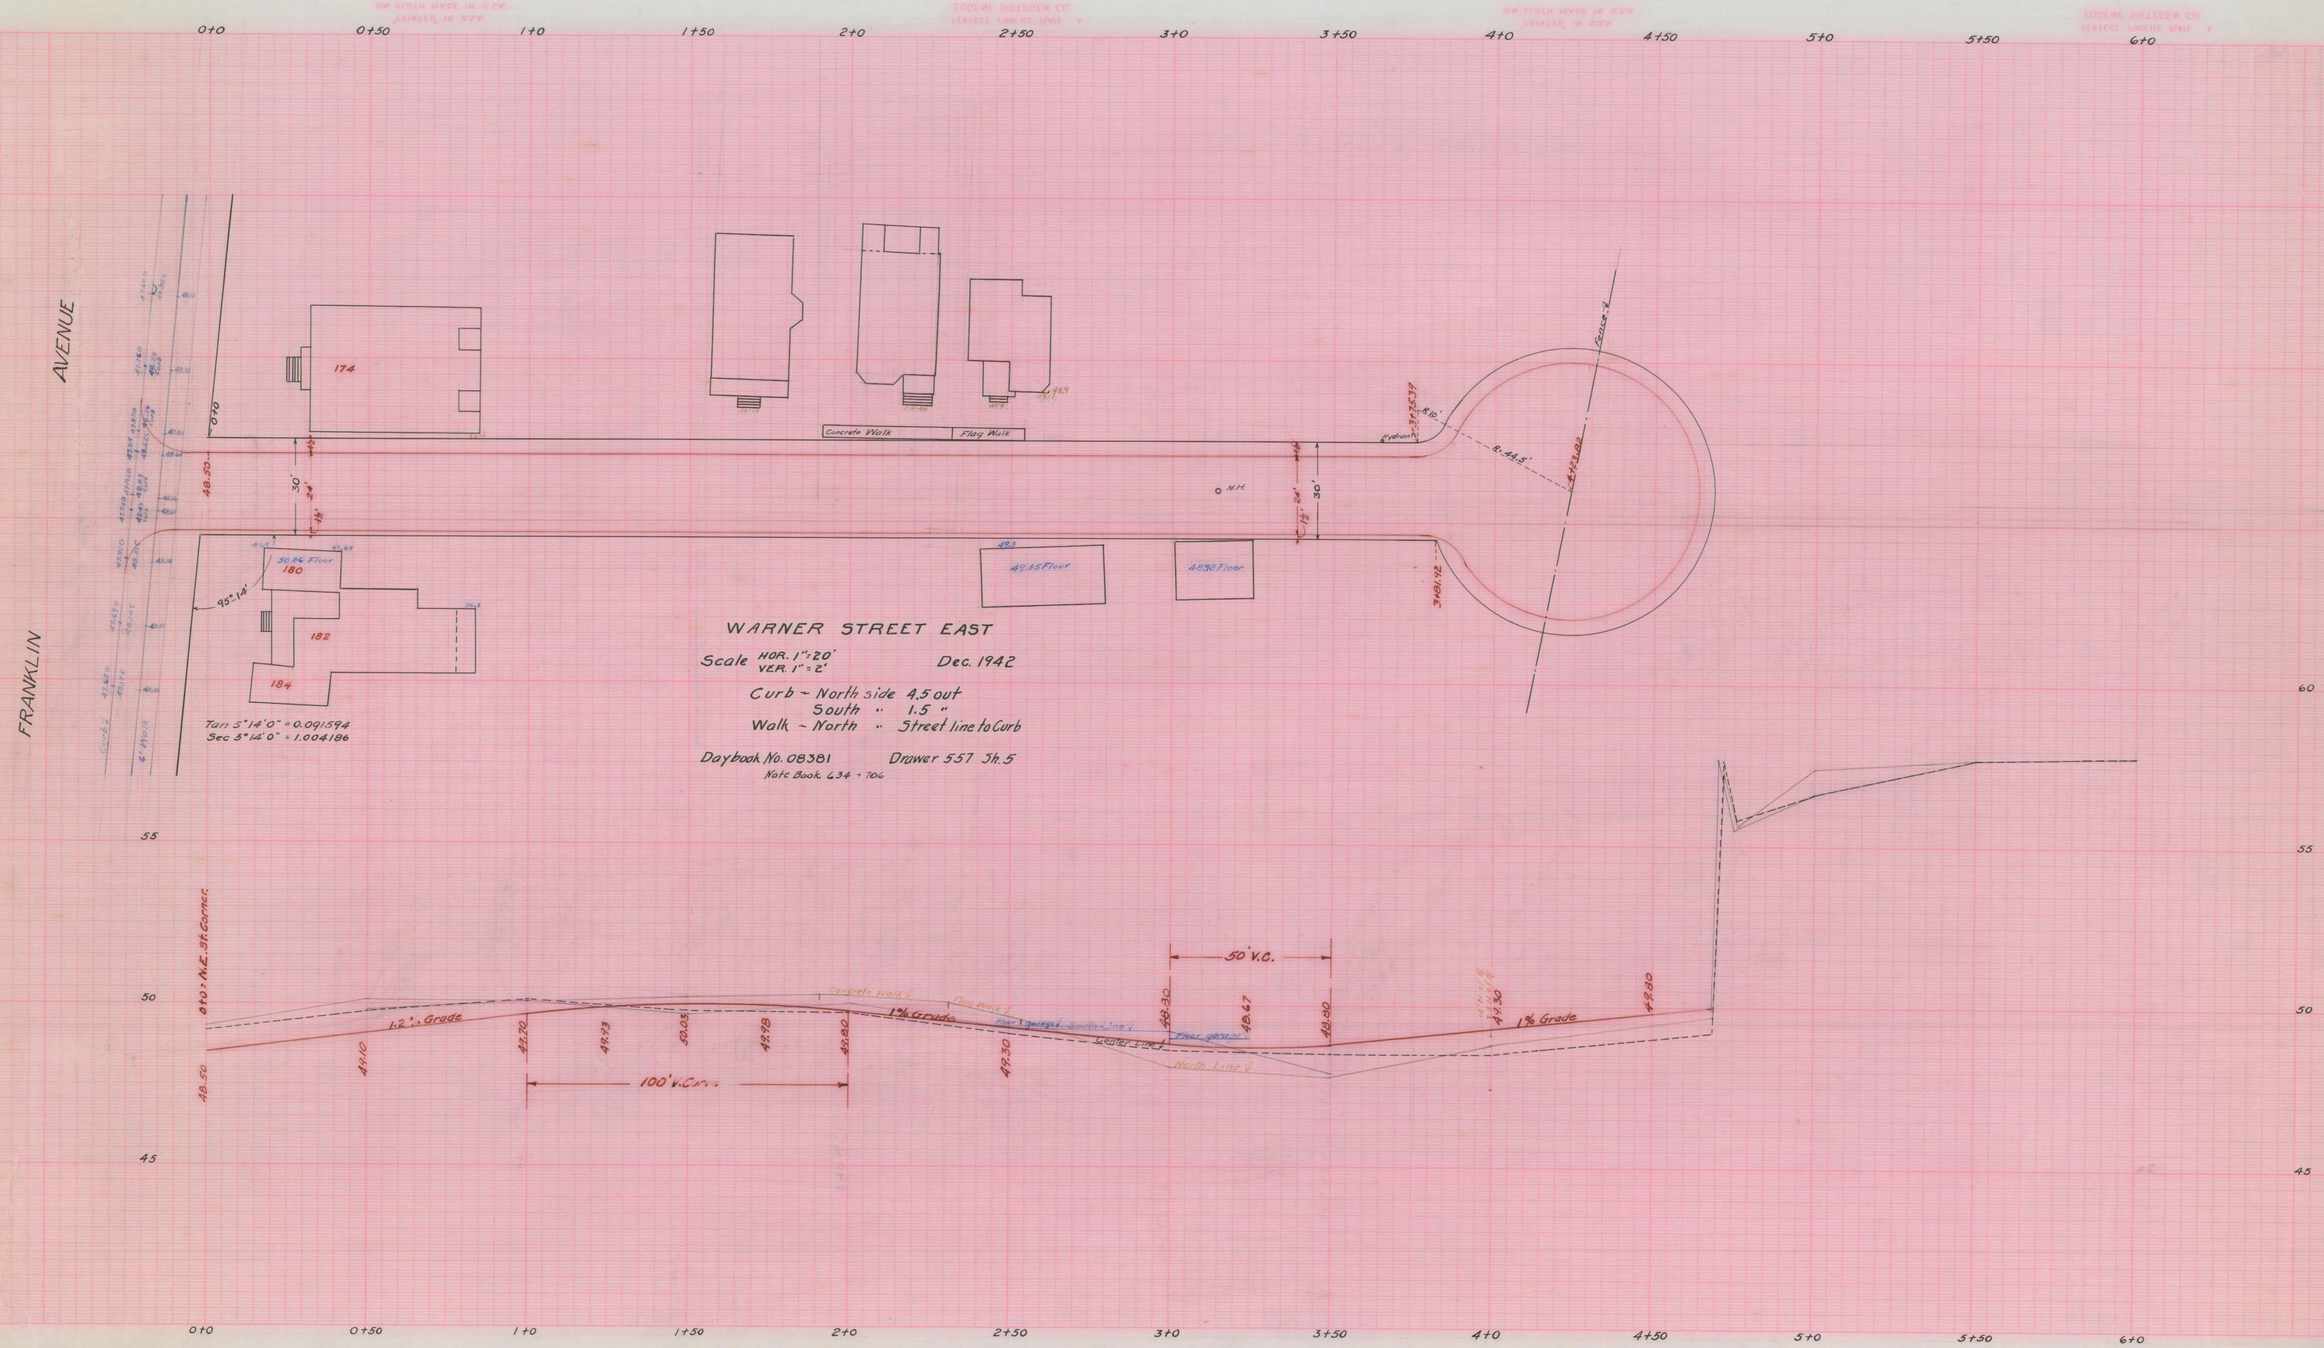
WARNER STREET EAST
Scale HOR. 1" = 20'
VER. 1" = 2'
Dec. 1942
Curb ~ North side 4.5 out
South " 1.5 "
Walk ~ North " Street line to Curb
Daybook No. 08381
Drawer 557 Sh. 5
Note Book 634 - 706
FRANKLIN AVENUE
174
180
182
184
30.86 Floor
49.35 Floor
48.38 Floor
Concrete Walk
Flag Walk
Hydrant
N.H.
Tan 5°14'0" = 0.091594
Sec 5°14'0" = 1.004186
95°-14'
R. 10'
R. 44.5'
Curve ℄
0+0 - N.E. St. Corner
1.2% Grade
1% Grade
100' V.C.
50' V.C.
Concrete Walk
Flag Walk
Garage
South Line
Center Line
North Line
Floor Garage