Notes 759 P78
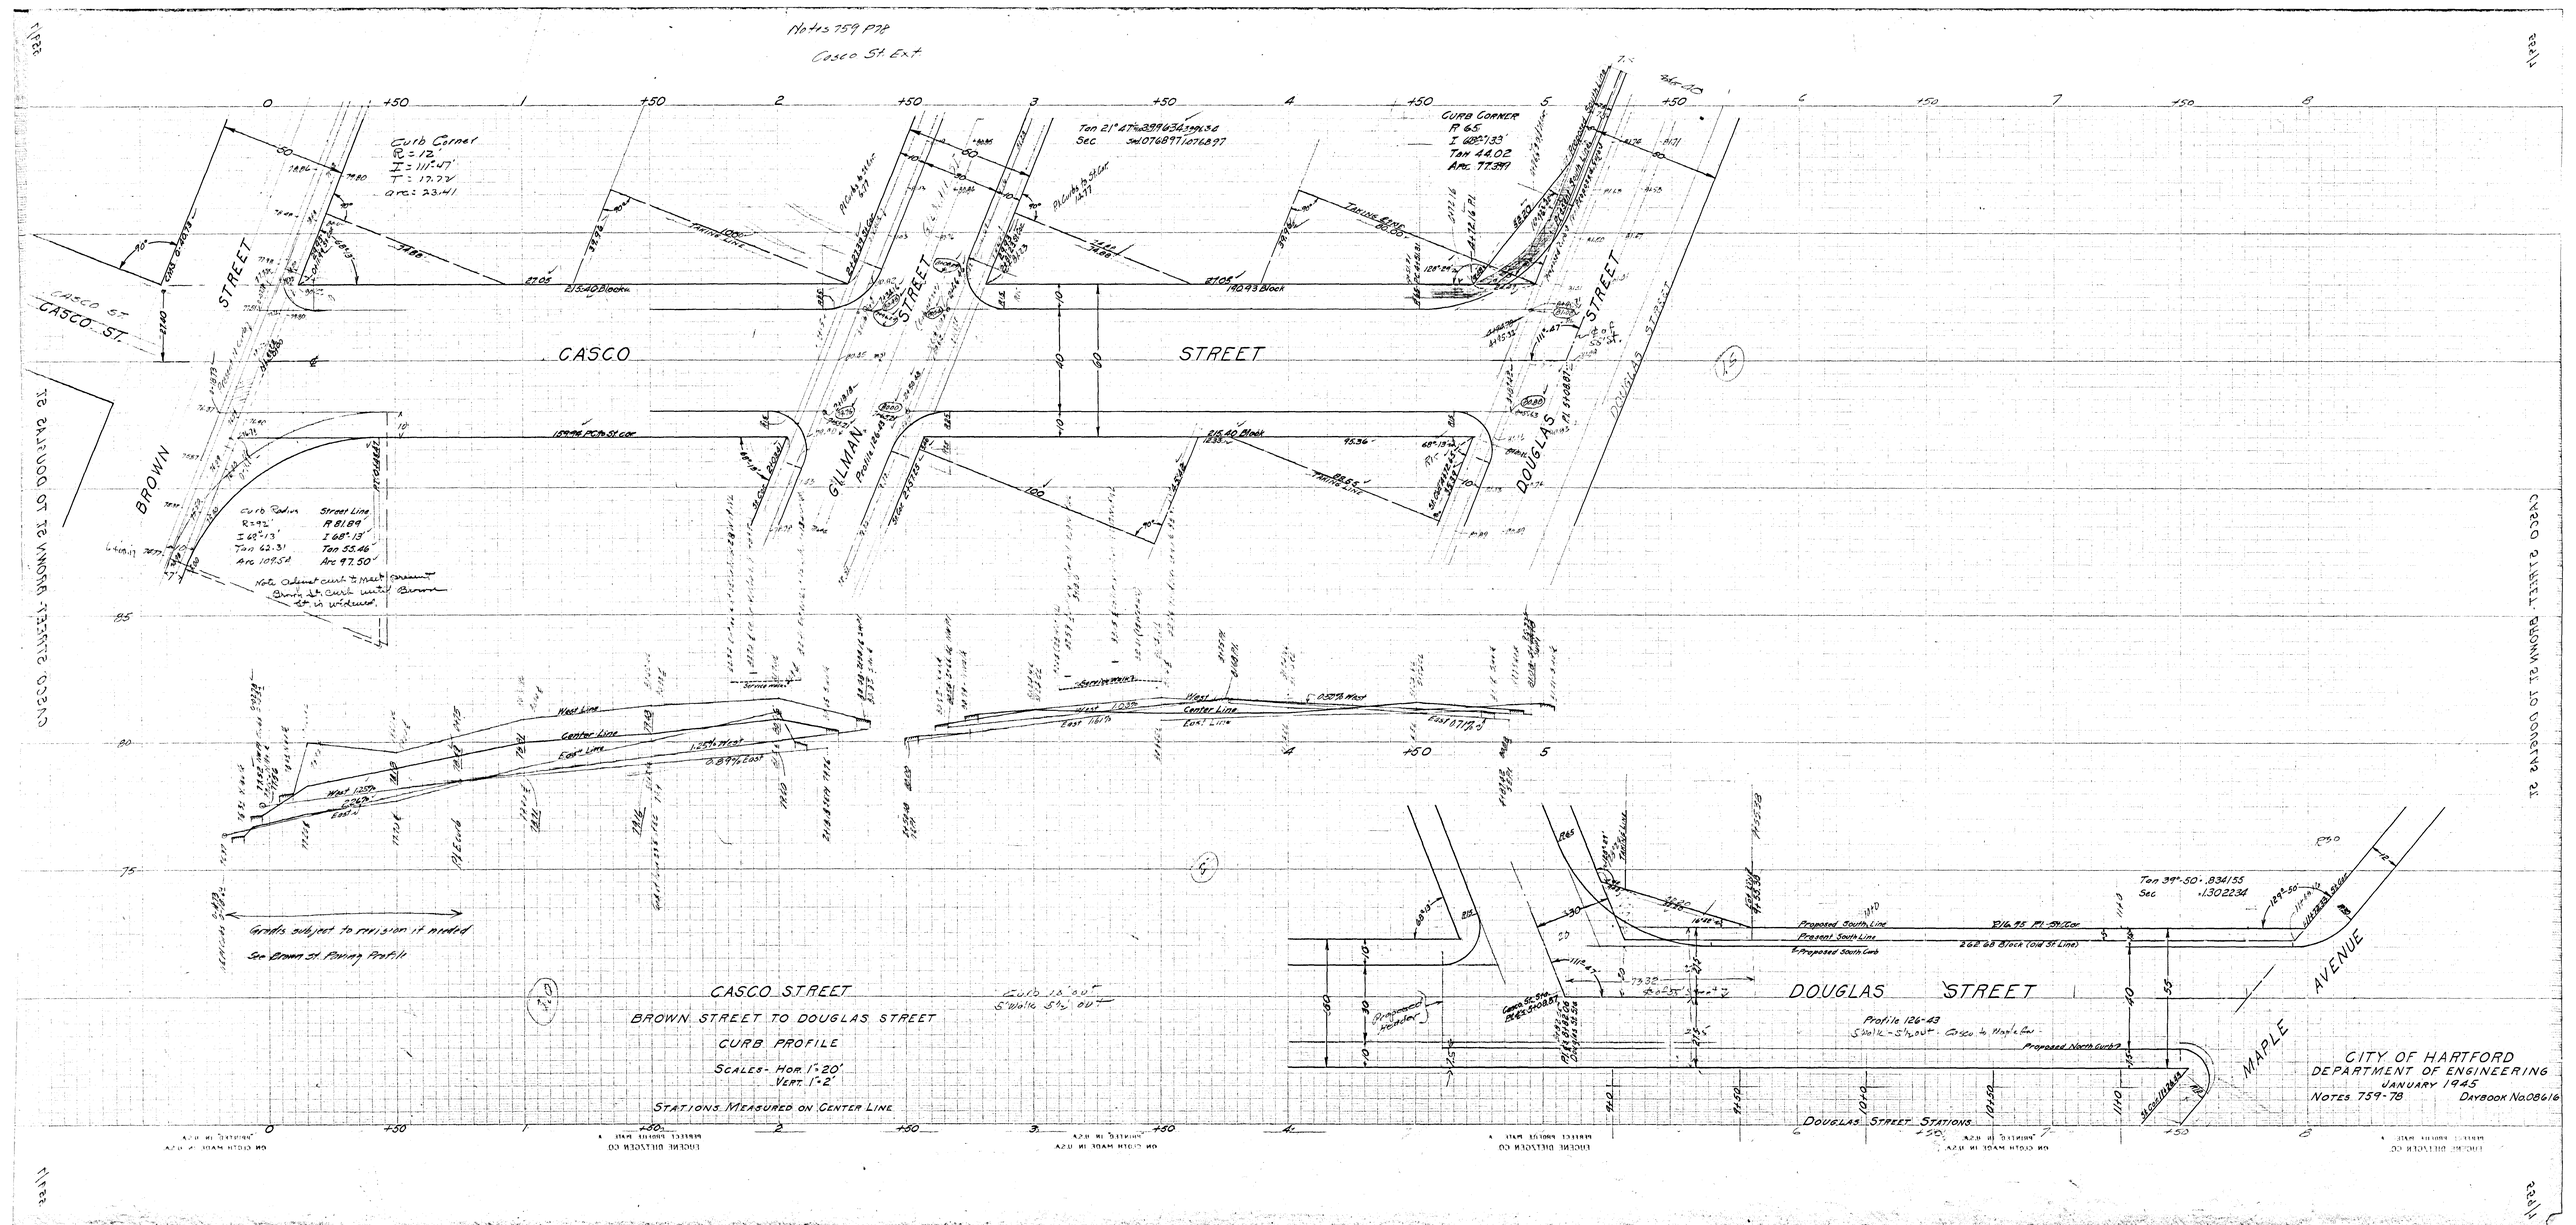
Casco St Ext