
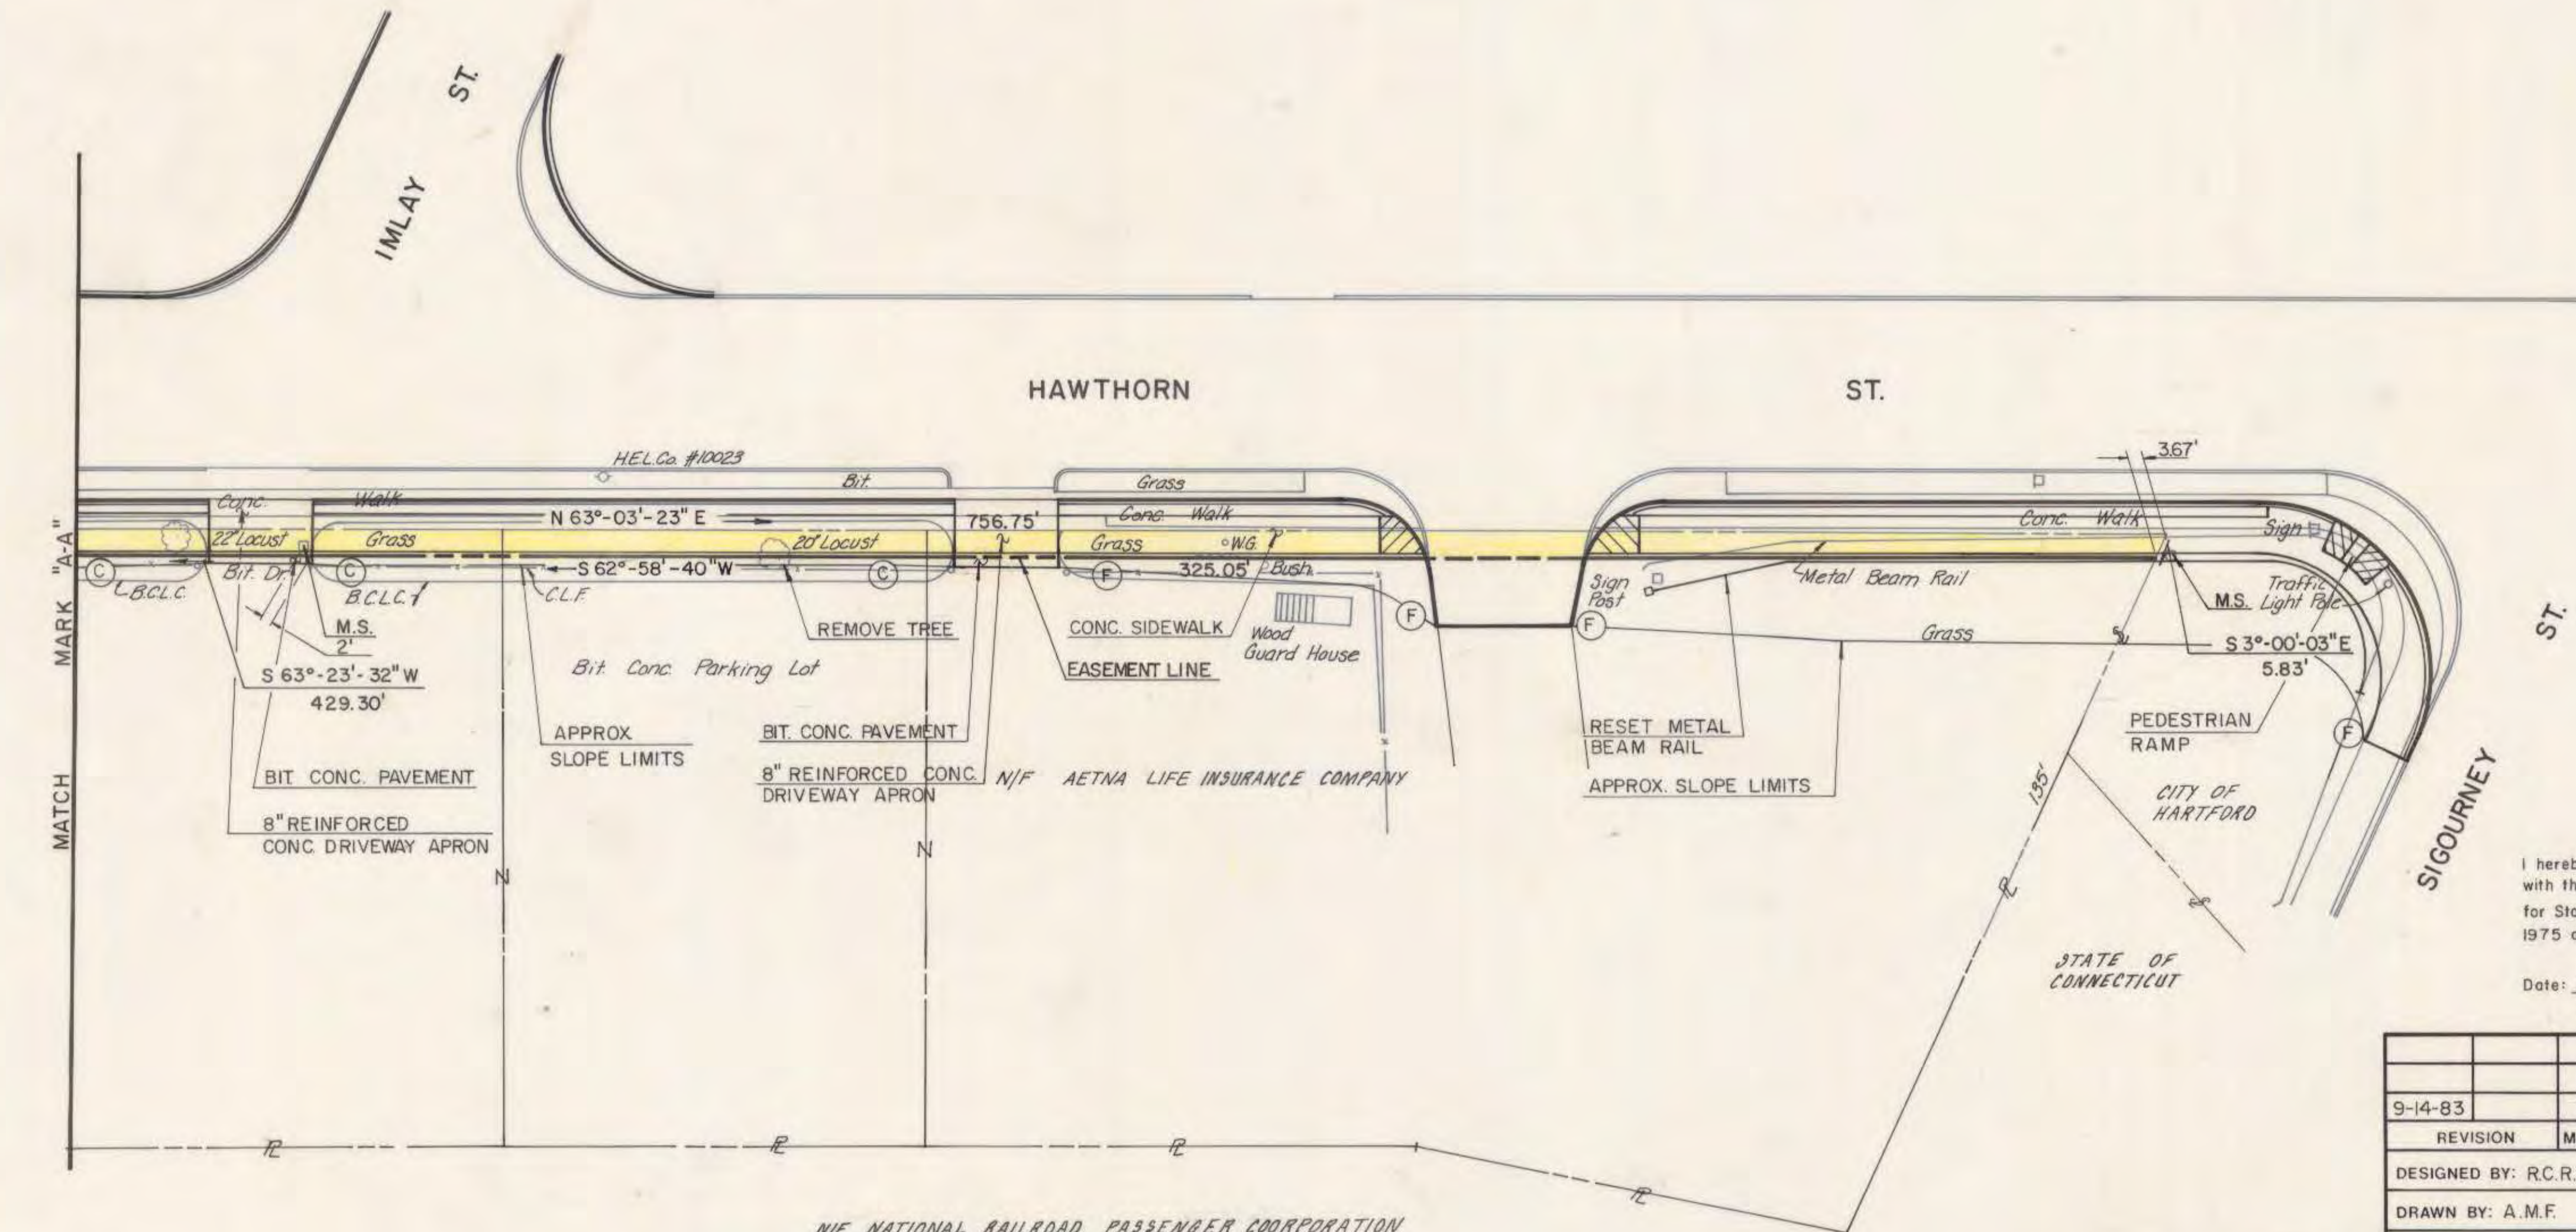


11/115

11/115

SCALE IN FEET  
40 20 0 20 40

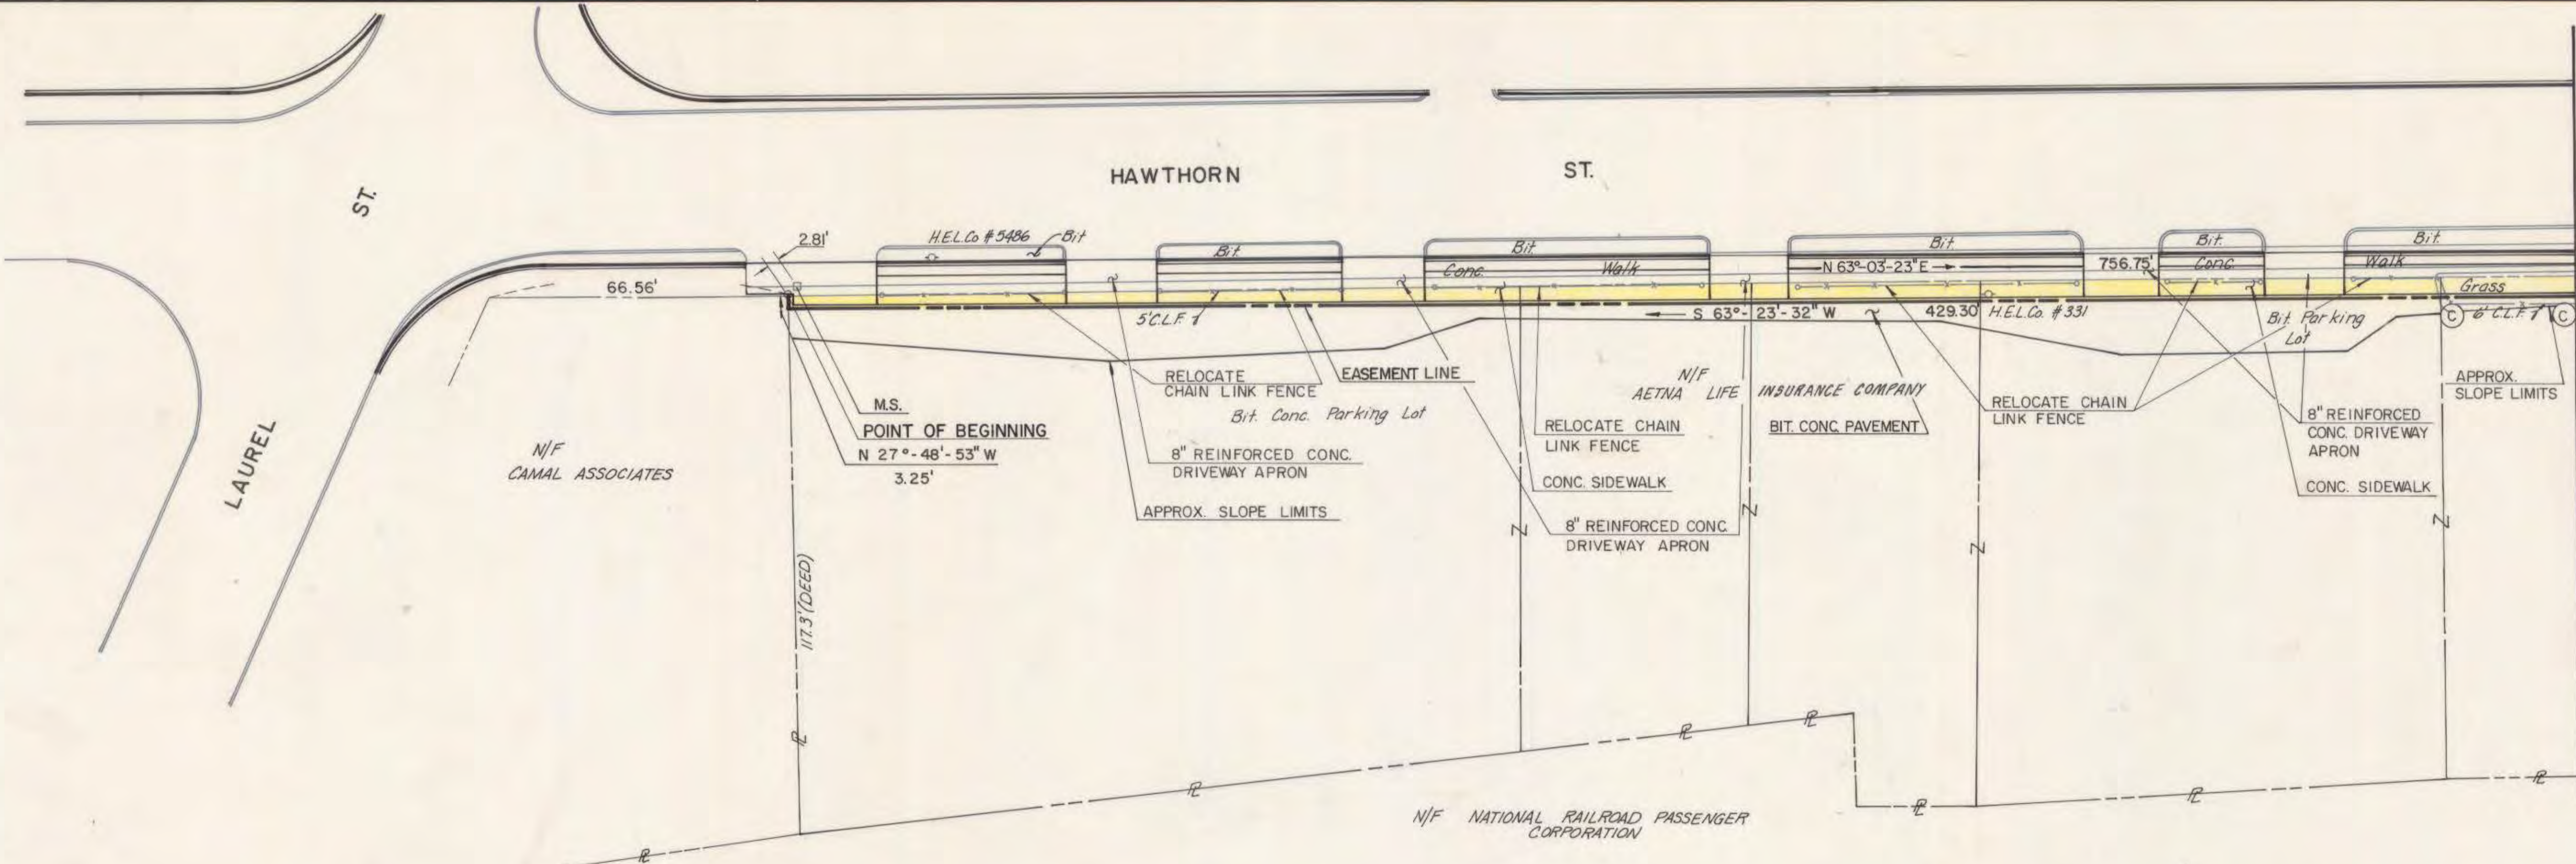

I hereby certify that this map and survey were prepared in accordance with the standards of a Class D survey as defined in the Code of Practice for Standards of Accuracy of Surveys and Maps, adopted December 10, 1975 as amended by the Connecticut Association of Land Surveyors, Inc.

Date: 7-8-1982 J.J. Chioda P.E. & L.S. # 5051

REQUIRED EASEMENT FOR STREET WIDENING - 3746 S.F. - 0.086 ACRES

RIGHT TO CONSTRUCT PARKING LOT TO BE ACQUIRED

RIGHTS TO GRADE TO BE ACQUIRED

|                      |              |                 |
|----------------------|--------------|-----------------|
| 9-14-83              | R.C.R.       | PROPERTY OWNERS |
| DESIGNED BY: R.C.R.  | MADE BY      | CHECKED BY      |
| DRAWN BY: A.M.F.     | SCALE        | DESCRIPTION     |
| CHECKED BY: J.J.S.   | 1" = 20'     |                 |
| CONTRACT NO. E 82-26 | CEM NO. 4024 |                 |
| JUNE 8, 1982<br>DATE |              |                 |

CITY OF HARTFORD, CONNECTICUT

MAP OF EASEMENT AREA TO BE ACQUIRED FOR STREET PURPOSES FROM

N/F AETNA LIFE INSURANCE COMPANY

BY

THE CITY OF HARTFORD

**MAGUIRE**  
Engineers - Planners

**CE MAGUIRE, INC.** New Britain, Connecticut

577/11

577/11