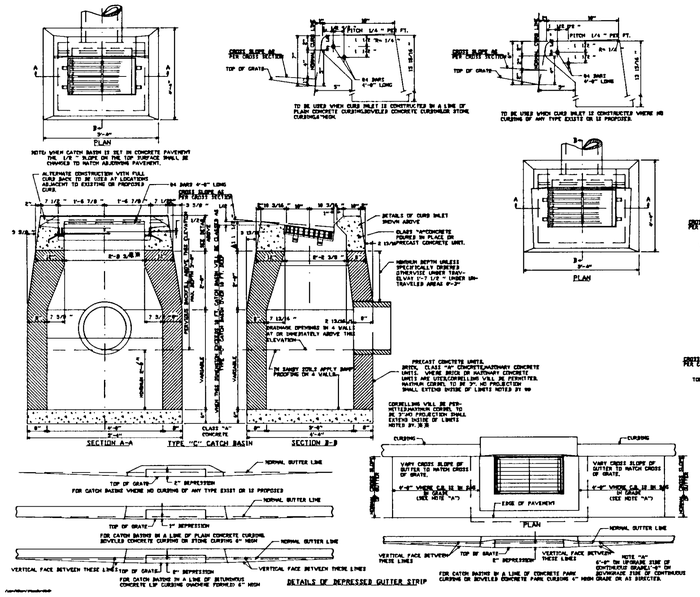

TYPE "C" CATCH BASIN

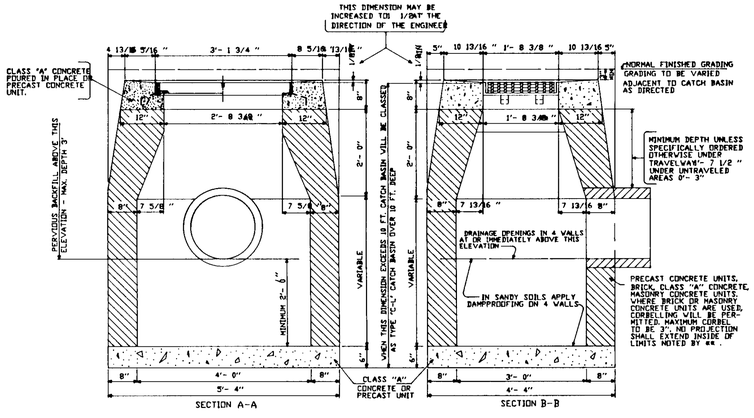

TYPE "C-L" CATCH BASIN

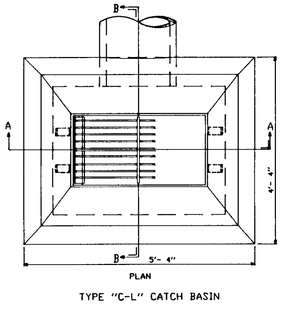

SPECIAL MANHOLE DETAIL

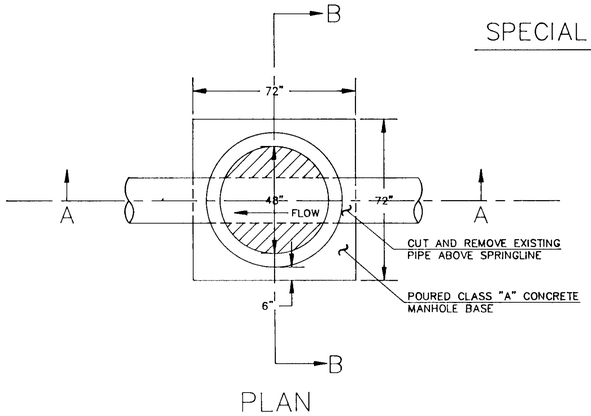

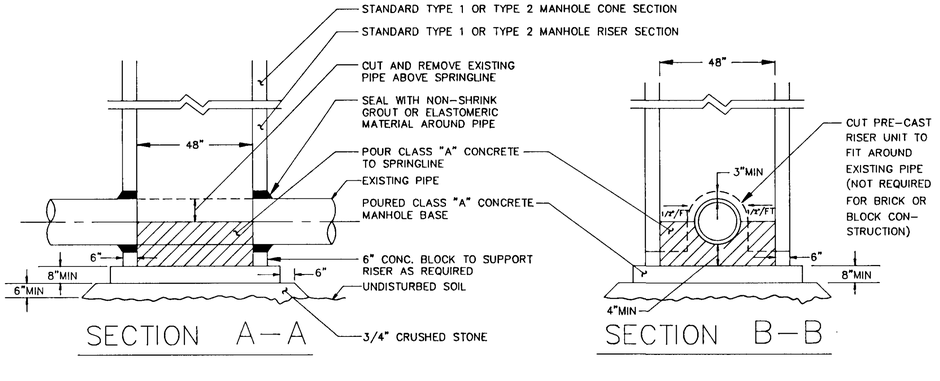

TYPE I MANHOLE

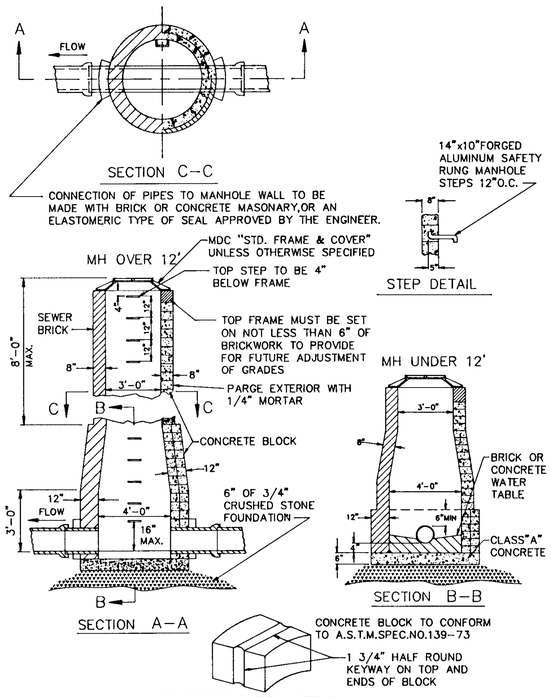

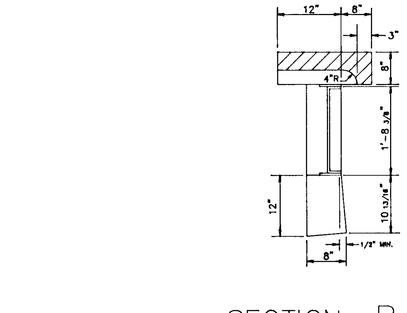

CONCRETE BLOCK DETAIL

TYPE II MANHOLE
TYPICAL PRECAST MANHOLE

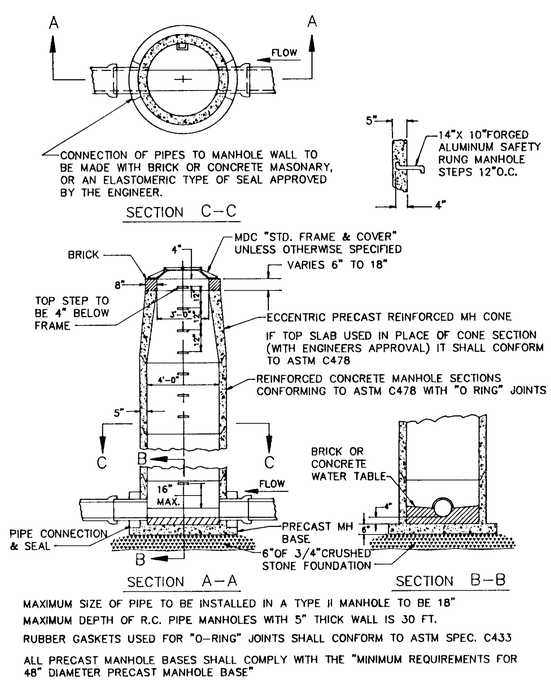

MAXIMUM SIZE OF PIPE TO BE INSTALLED IN A TYPE II MANHOLE TO BE 18"

MAXIMUM DEPTH OF R.C. PIPE MANHOLES WITH 5" THICK WALL IS 30 FT.

RUBBER GASKETS USED FOR "O-RING" JOINTS SHALL CONFORM TO ASTM SPEC. C433

ALL PRECAST MANHOLE BASES SHALL COMPLY WITH THE "MINIMUM REQUIREMENTS FOR 48" DIAMETER PRECAST MANHOLE BASE"

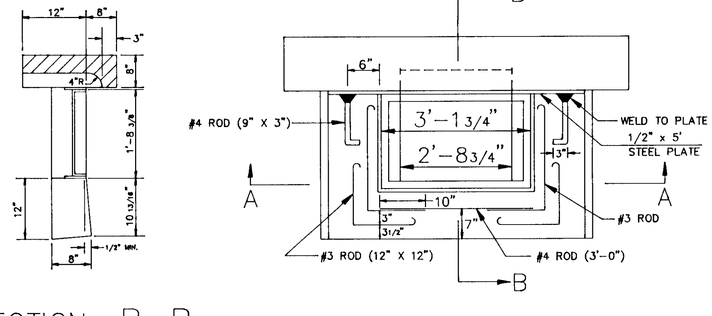

GRANITE CURB CATCH BASIN INLET

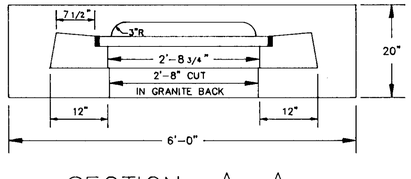

CITY OF HARTFORD, CONNECTICUT DEPARTMENT OF PUBLIC WORKS TRANSPORTATION SERVICES BUREAU	
CITY OF HARTFORD STANDARD CONSTRUCTION DETAILS SHEET 3	
SUBMITTED R S Thorne PROJECT ENGINEER	RECOMMENDED MANAGER
APPROVED CITY ENGINEER	
DRAWN ____ CHECKED ____	SCALE: N.T.S.
DAYBOOK NO. 011341 DATE FILE NAME sheet3.dwg	SHEET 4 OF 7