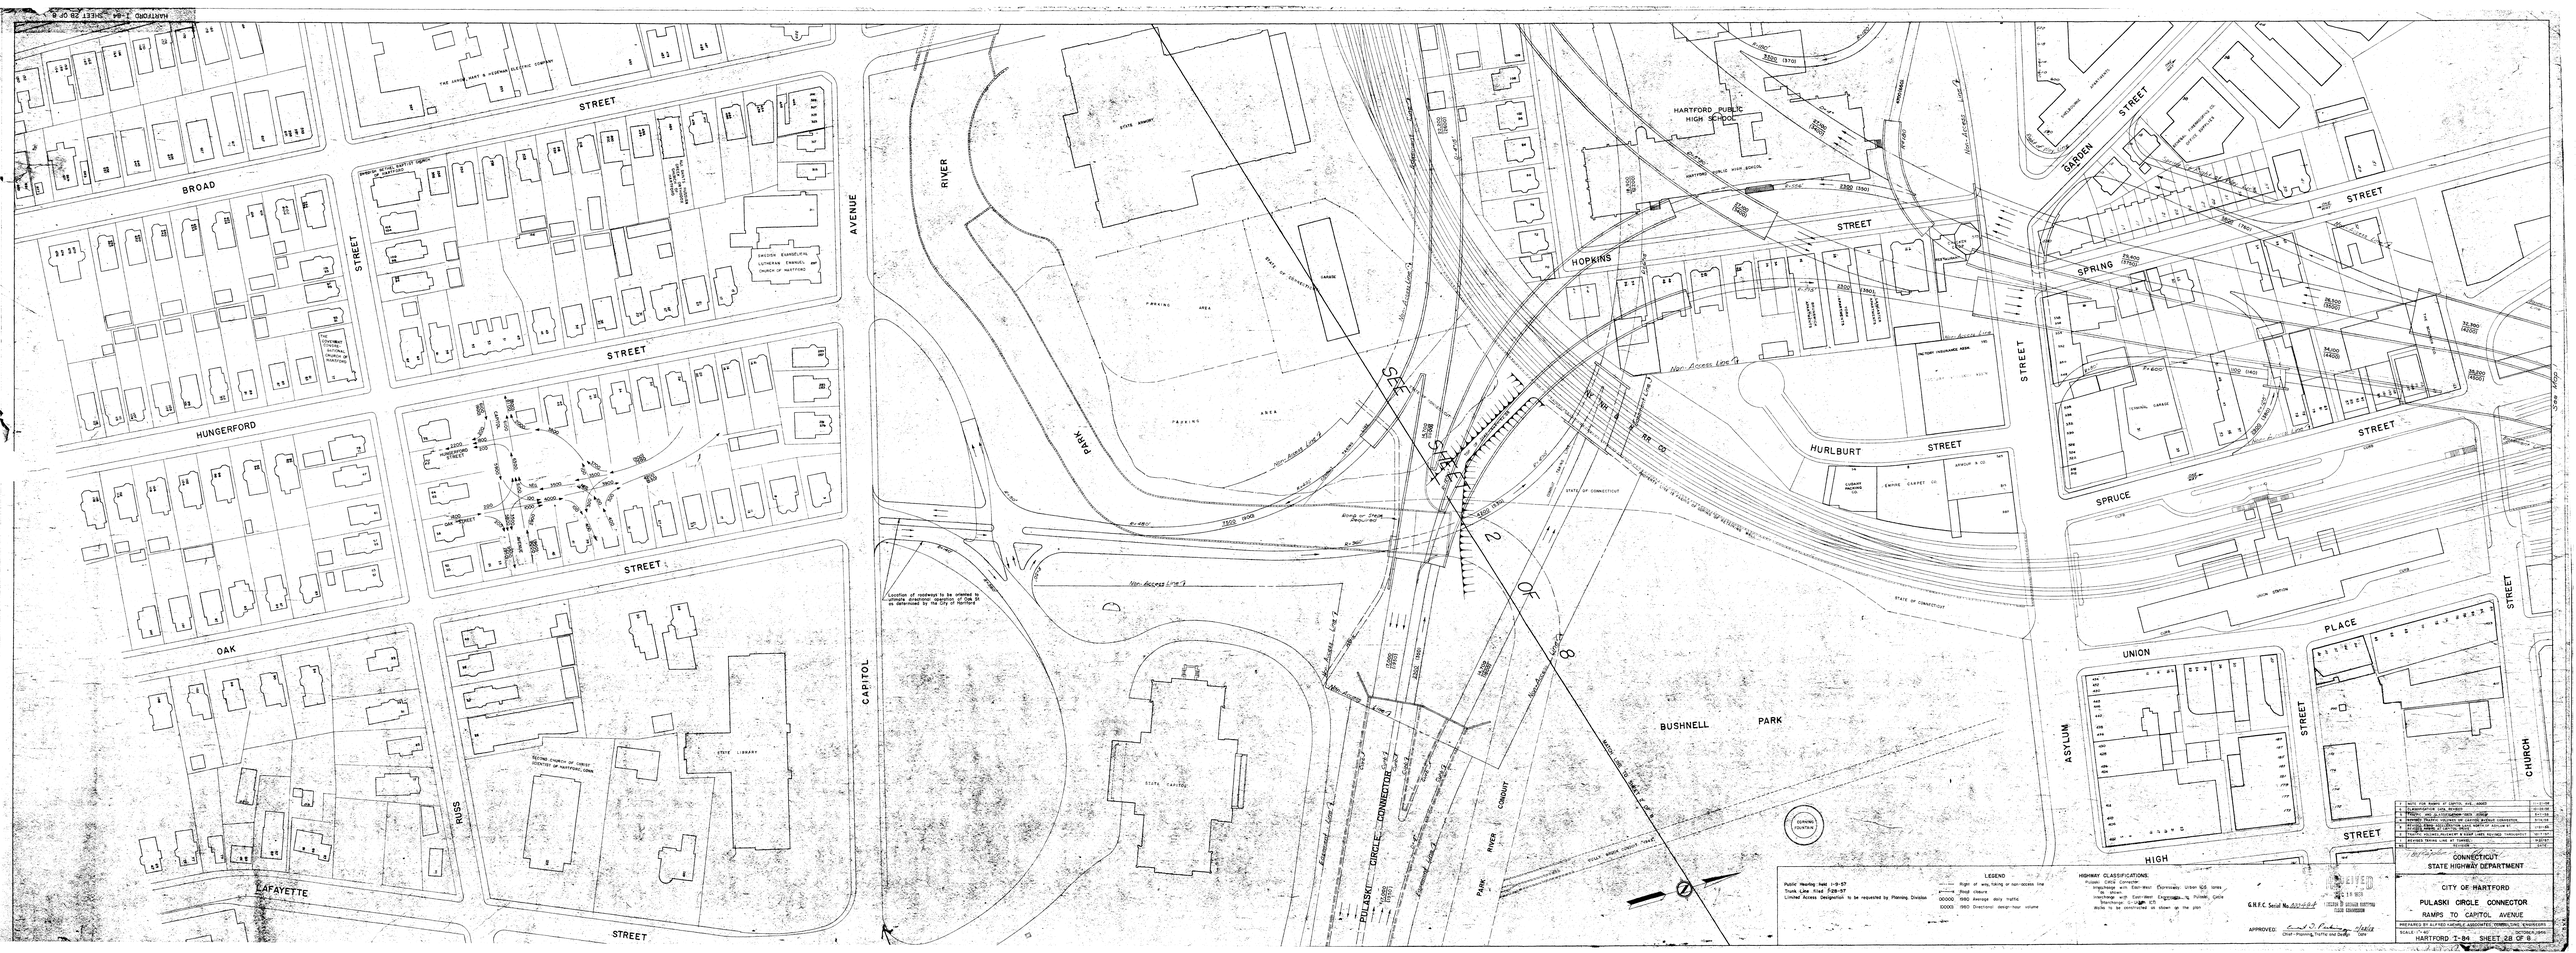
HARTFORD 1-84 SHEET 28 OF 8
BROAD
STREET
HUNGERFORD
STREET
OAK
STREET
LAFAYETTE
STREET
RUSS
CAPITOL
AVENUE
PARK
RIVER
STATE CAPITOL
STATE LIBRARY
PULASKI CIRCLE CONNECTOR
BUSHNELL
PARK
PARK RIVER CONDUIT
HOPKINS
STREET
HURLBURT
STREET
HARTFORD PUBLIC HIGH SCHOOL
SPRING
STREET
SPRUCE
STREET
GARDEN
STREET
UNION
PLACE
ASYLUM
STREET
HIGH
STREET
CHURCH
STREET
SEE SHEET 2 OF 8
Non-Access Line
Location of roadway to be oriented to suitable directional graphics of Cap 24 as determined by the City of Hartford
Public Hearing held 1-9-57
Trunk Line Map Filed 7-29-57
Limited Access Designation to be requested by Planning Division
LEGEND
Right of way taking or non-access line
Road closure
00000 1980 Average daily traffic
00000 1980 Directional design hour volume
HIGHWAY CLASSIFICATIONS:
Pulaski Circle Connector
Interchange with Capitol Avenue (Normally Urban 6/6 lanes in urban area)
Interchange with Capitol Avenue (Normally Rural 4/4 lanes due to be uncertain as shown on the plan)
G.R.F.C. Serial No.
APPROVED:
Chief Planning Engineer
CONNECTICUT
STATE HIGHWAY DEPARTMENT
CITY OF HARTFORD
PULASKI CIRCLE CONNECTOR
RAMPS TO CAPITOL AVENUE
PREPARED BY ALFRED HAVARLE ASSOCIATES, CONSULTING ENGINEERS
SCALE 1"=40'
DATE
HARTFORD 1-84 SHEET 28 OF 8