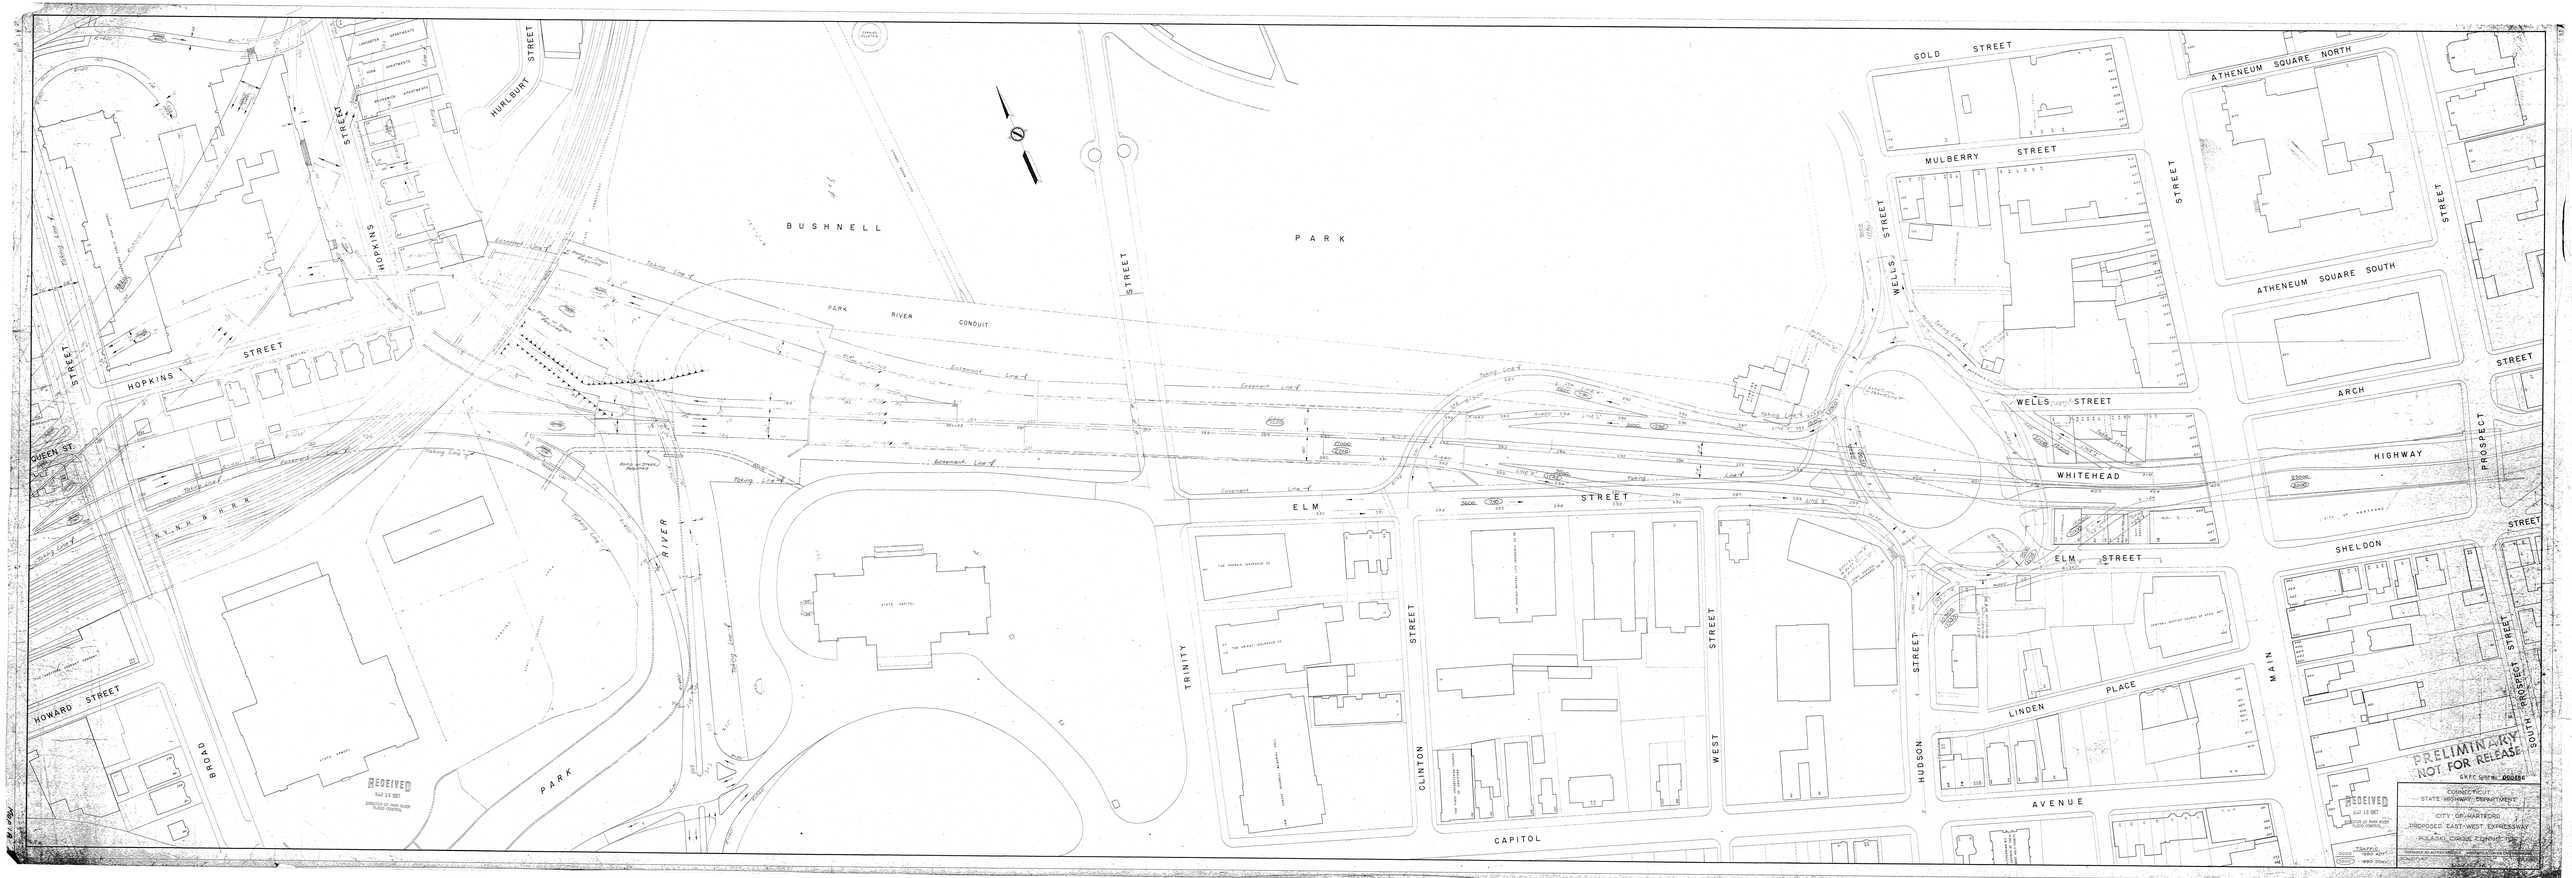
BUSHNELL
PARK
PARK RIVER CONDUIT
HOPKINS STREET
HURLBURT STREET
QUEEN ST.
N.Y.N.H. & H.R.R.
HOWARD STREET
BROAD STREET
PARK RIVER
PARK
STATE CAPITOL
TRINITY STREET
ELM STREET
CLINTON STREET
WEST STREET
HUDSON STREET
CAPITOL AVENUE
WELLS STREET
MULBERRY STREET
GOLD STREET
ATHENEUM SQUARE NORTH
ATHENEUM SQUARE SOUTH
ARCH STREET
HIGHWAY
PROSPECT STREET
SOUTH PROSPECT STREET
SHELDON STREET
WHITEHEAD HIGHWAY
LINDEN PLACE
MAIN STREET
Taking Line
Easement Line
Rights of Owners Required
PRELIMINARY
NOT FOR RELEASE
RECEIVED
MAY 15 1967
DIRECTOR OF PARK RIVER FLOOD CONTROL
CONNECTICUT
STATE HIGHWAY DEPARTMENT
CITY OF HARTFORD
PROPOSED EAST-WEST EXPRESSWAY
PLAN & PROFILE