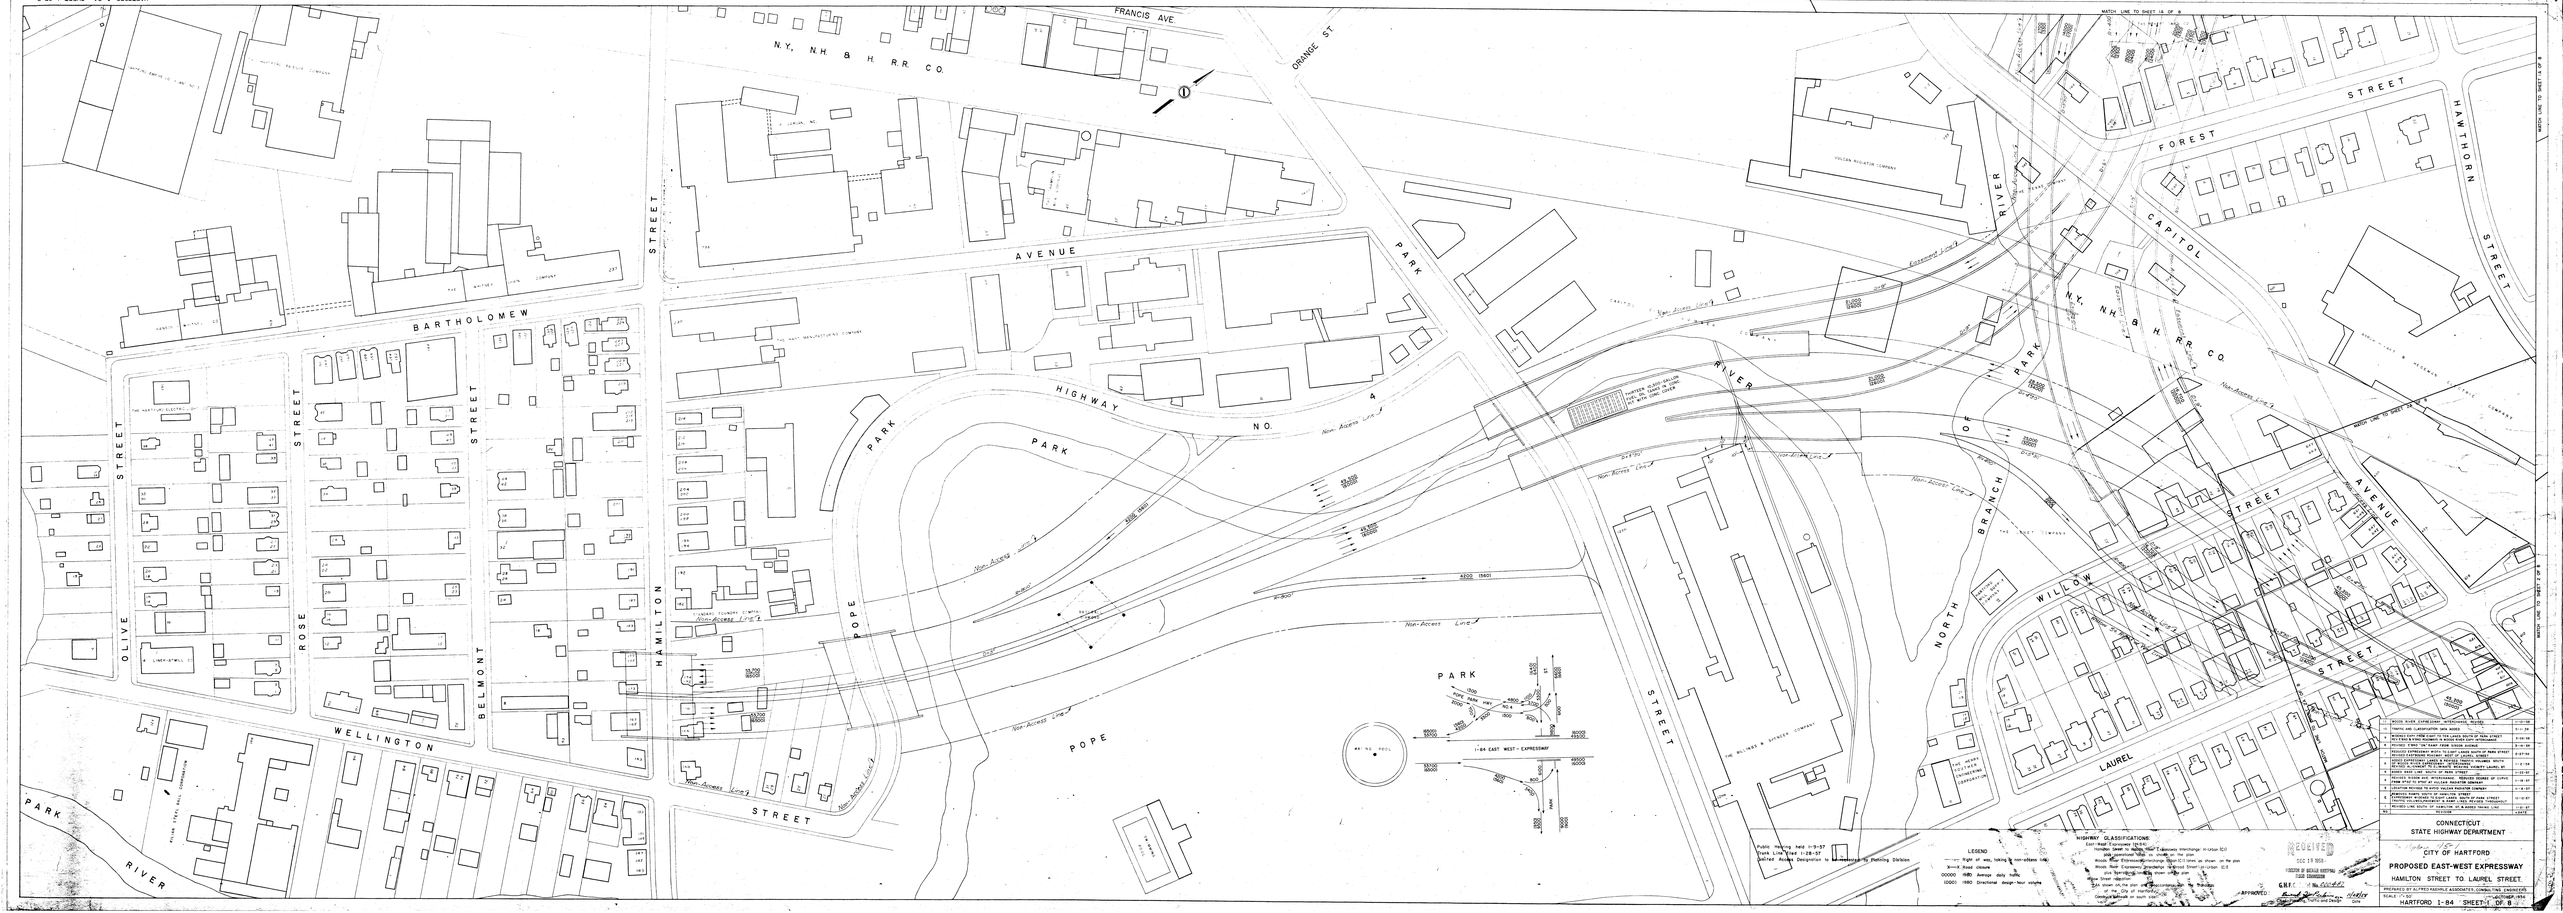
HARTFORD I-84 SHEET 1 OF 8
MATCH LINE TO SHEET 1A OF 8
MATCH LINE TO SHEET 1B OF 8
FRANCIS AVE.
ORANGE ST.
N.Y., N.H. & H. R.R. CO.
BARTHOLOMEW
AVENUE
HIGHWAY
NO. 4
PARK
POPE
HAMILTON
STREET
OLIVE
ROSE
BELMONT
WELLINGTON
RIVER
NORTH BRANCH OF PARK RIVER
CAPITOL
FOREST
HAWTHORN
WILLOW
LAUREL
AVENUE
Non-Access Line
Access Line
Expressway Limit
Limited Access Line
HARTFORD ELECTRIC LIGHT CO.
THE HARTFORD ELECTRIC LIGHT CO.
