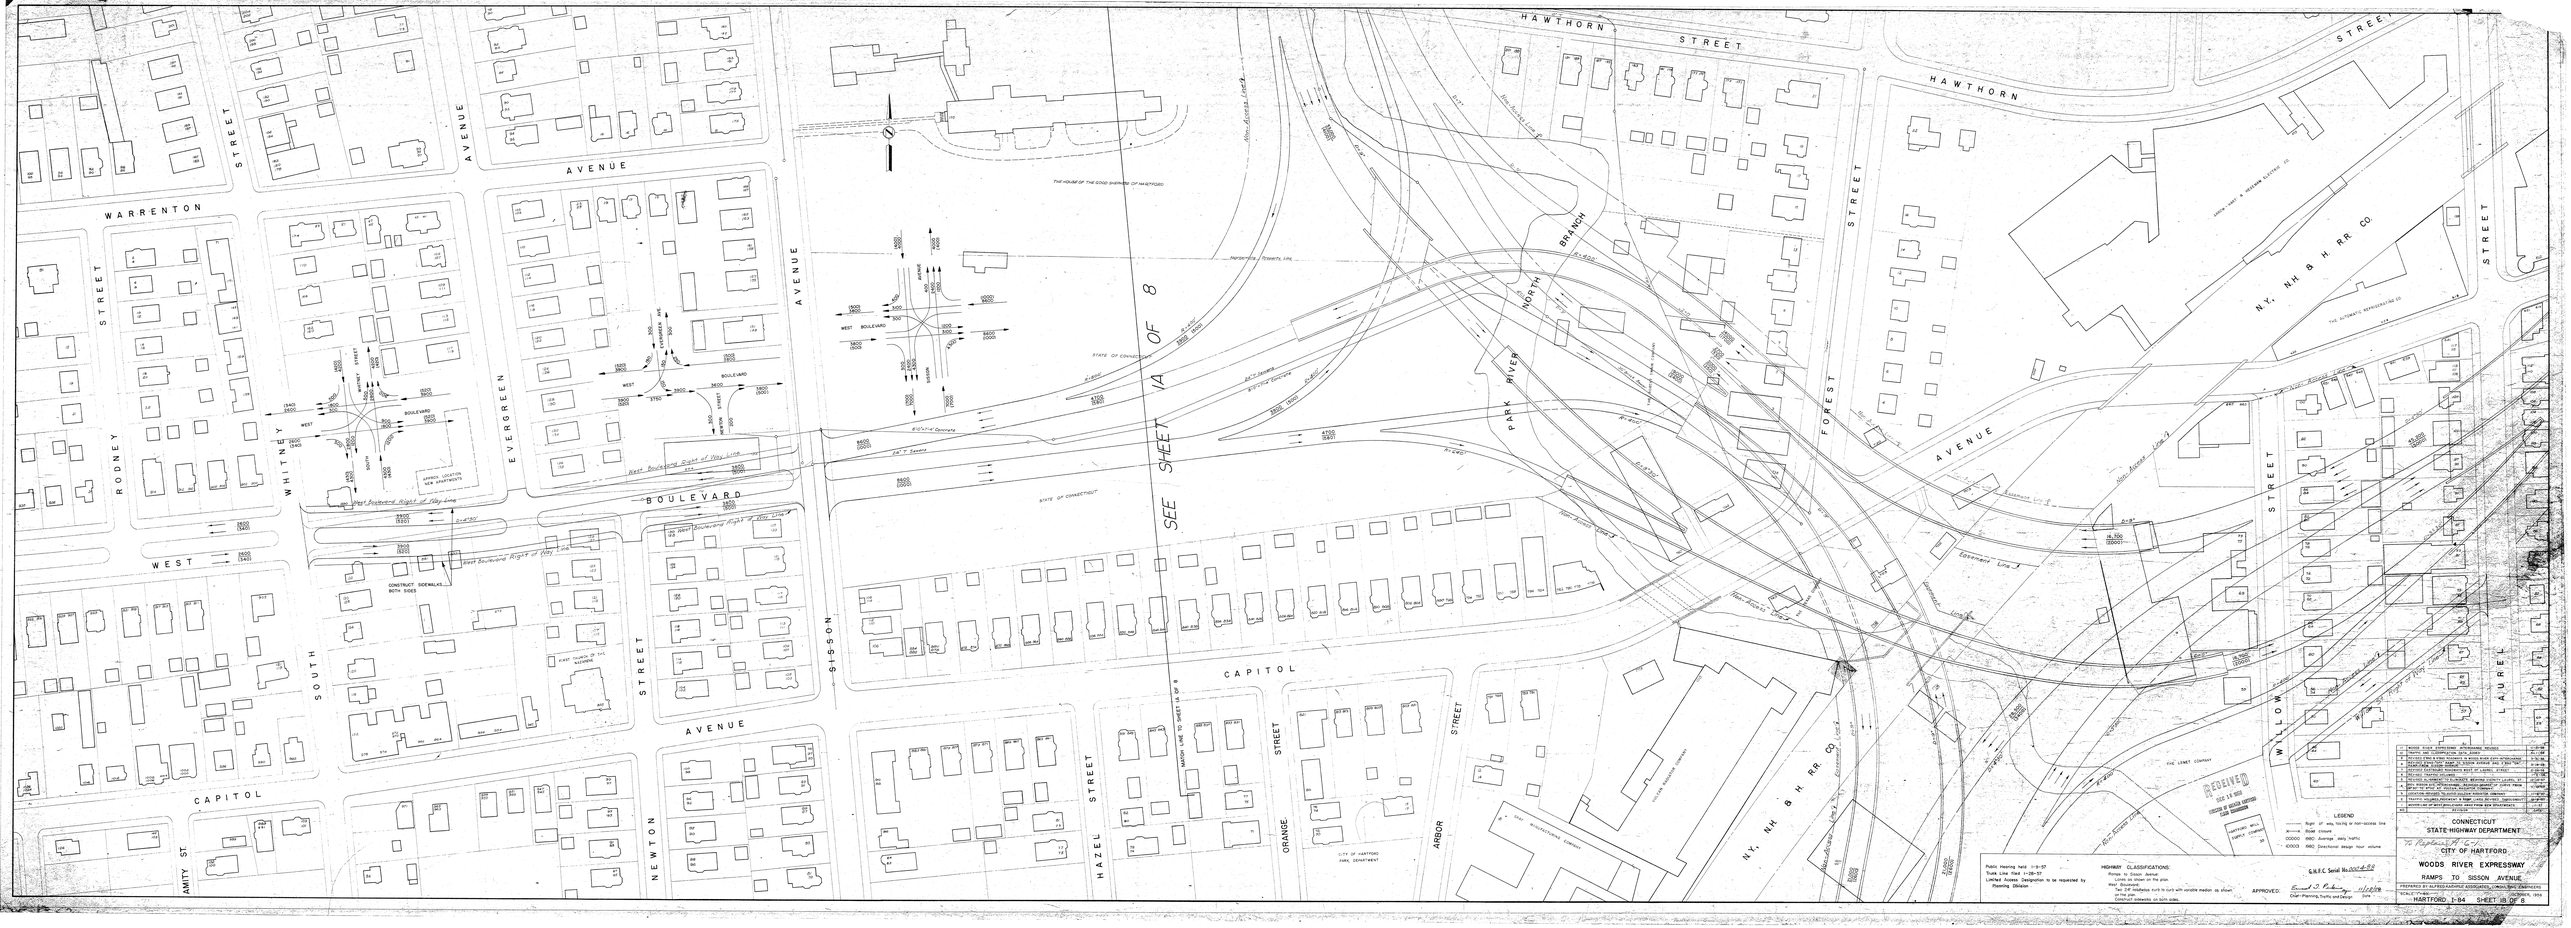
WARRENTON STREET
RODNEY STREET
WHITNEY AVENUE
EVERGREEN AVENUE
WEST BOULEVARD
SOUTH STREET
NEWTON AVENUE
AMITY ST
CAPITOL AVENUE
HAZEL STREET
ORANGE STREET
ARBOR STREET
FOREST STREET
WILLOW STREET
LAUREL STREET
HAWTHORN STREET
NORTH BRANCH PARK RIVER
N.Y., N.H. & H. R.R. CO.
THE HOUSE OF THE GOOD SHEPHERD OF HARTFORD
STATE OF CONNECTICUT
CITY OF HARTFORD PARK DEPARTMENT
FIRST CHURCH OF THE NAZARENE
CONSTRUCT SIDEWALKS BOTH SIDES
SEE SHEET 1A OF 8
MATCH LINE TO SHEET 1 OF 8
Proposed Right of Way Line
Existing Right of Way Line
Non-Access Line
Easement Line
