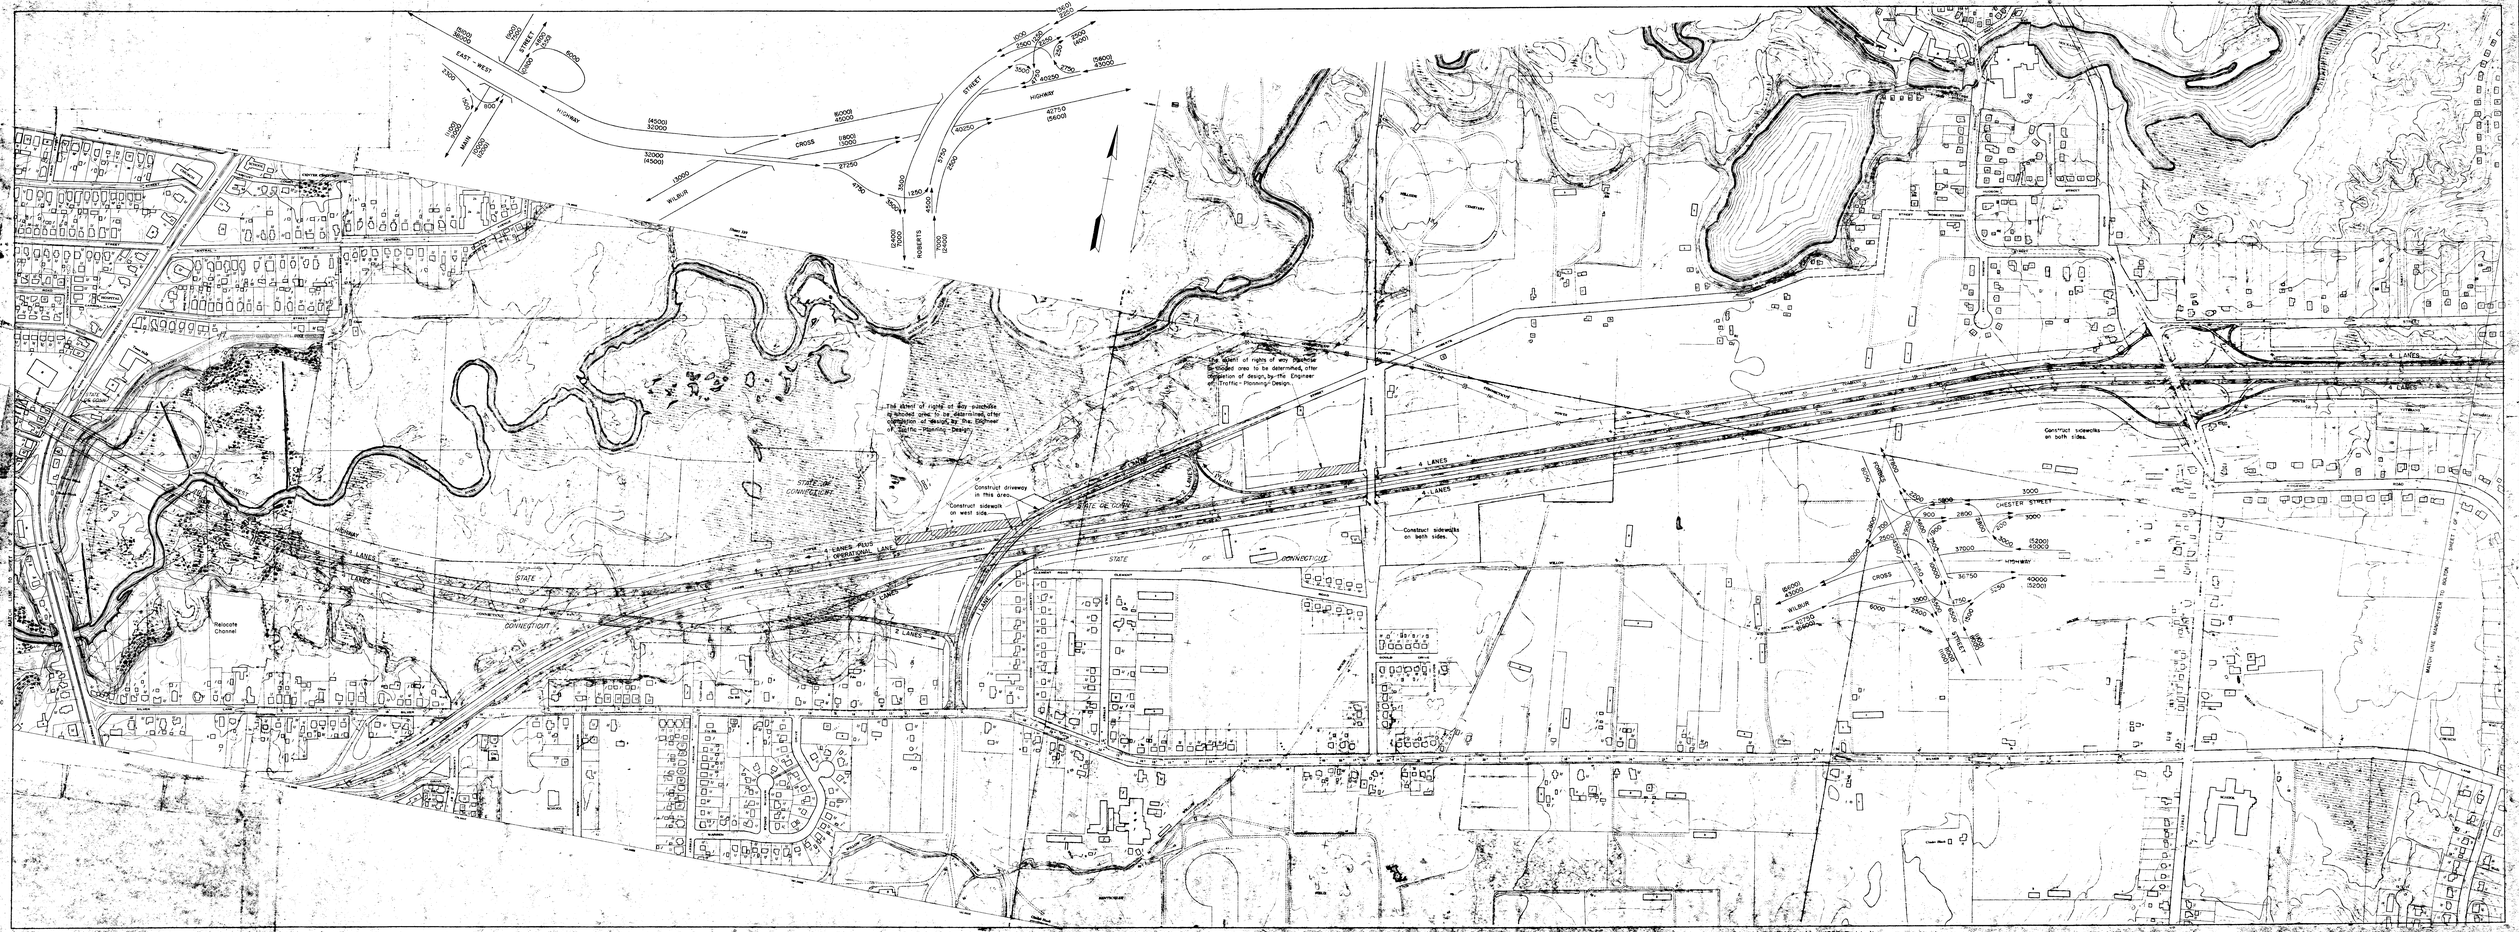

BASE MAP COURTESY OF
THE COMMISSION ON REGIONAL PLANNING
THE METROPOLITAN DISTRICT
HARTFORD COUNTY CONNECTICUT
1955-56

REVISIONS:
10-12-57 Highway Classifications added by August 1957
Roberts Street width varied.

SCALE
CONTOUR INTERVAL 1 AND 2 FT.

LEGEND
Highway one way
Electric power line
Railroad parallel to highway
Floor drains
0000 Average daily traffic
0000 Directional design volume

HIGHWAY CLASSIFICATIONS (Aug. 1957 Revision).
East West Highway: Limited access designation (10-12-57)
Wilbur Cross Highway: (Means limitation only from Sta. 6+8.57) H 1200 (C)
All ramps and other expressway terminals accept to acres
Roberts Street:
Between ramps 40' between curbs
Between Silver Lane and E.W. Highway 72' pavement between curbs
Limited access between expressway and Silver Lane
Other Local Roads
In accordance with standards of East Hartford.

APPROVED: E. T. Clark
Asst. Chief Engineer
Date 1-14-57

LOCATION OF EAST WEST HIGHWAY
AND
WILBUR CROSS HIGHWAY IMPROVEMENT
IN
G.H.F.C. Serial No. 000600 EAST HARTFORD
APRIL 1957 EAST HARTFORD - SHEET 2 OF 2