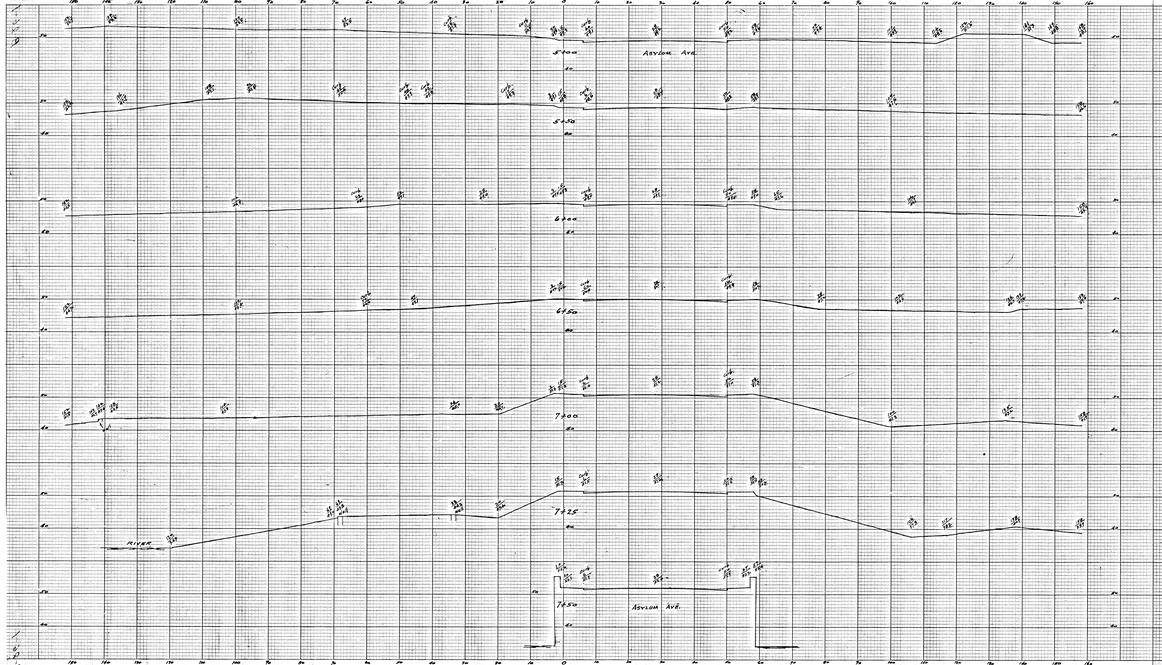

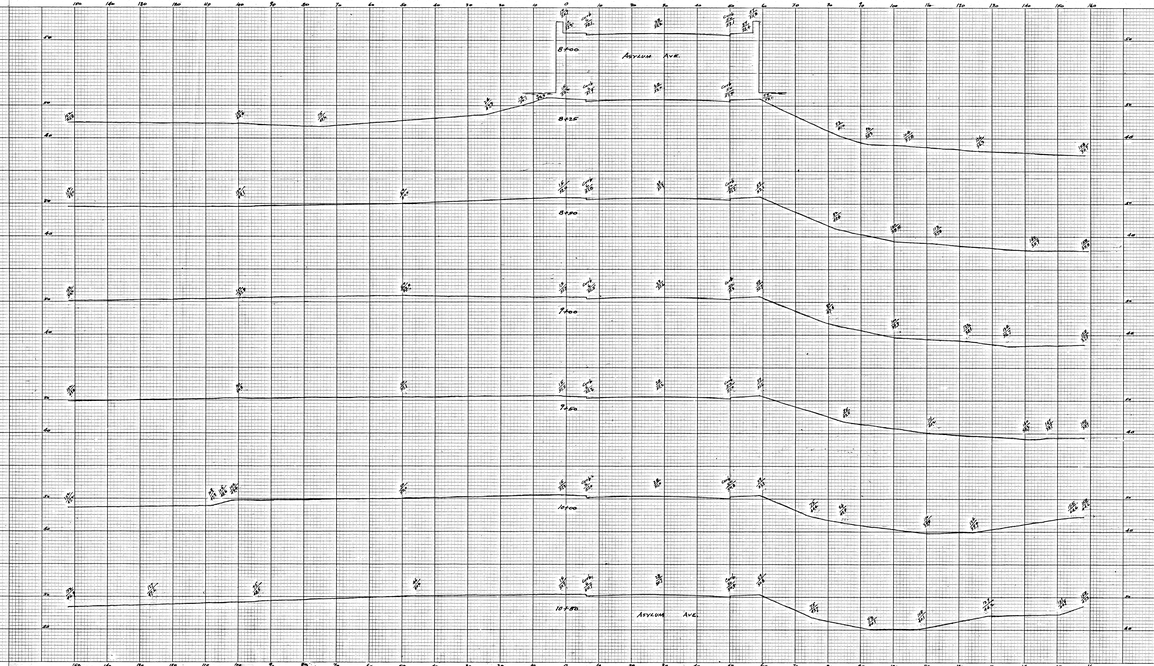

Cross Sections On
Asylum Avenue For
About 250 Ft. East
And West Of Park River

Scale Horiz. 1"= 10'
Vert. 1"= 10'

1958

GHFC Sheet No. 000694