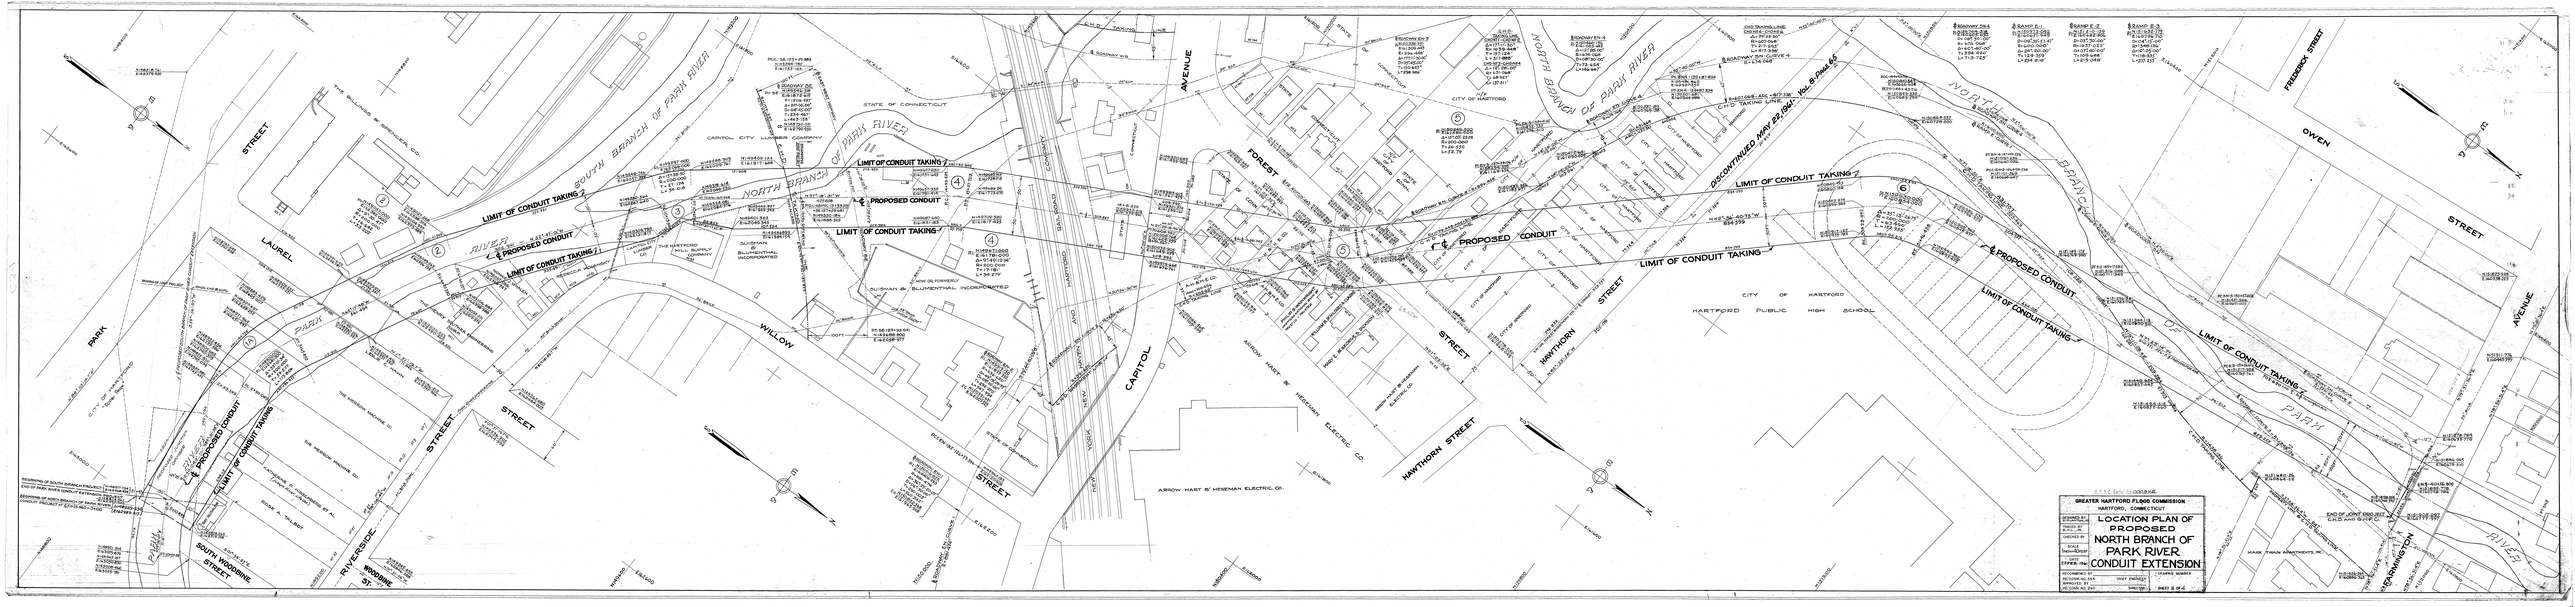
GREATER HARTFORD FLOOD COMMISSION
HARTFORD, CONNECTICUT
LOCATION PLAN OF
PROPOSED
NORTH BRANCH OF
PARK RIVER
CONDUIT EXTENSION
LIMIT OF CONDUIT TAKING
PROPOSED CONDUIT
DISCONTINUED MAY 29, 1962 Vol. 8 Page 65
NORTH BRANCH OF PARK RIVER
SOUTH BRANCH OF PARK RIVER
STATE OF CONNECTICUT
CITY OF HARTFORD
HARTFORD PUBLIC HIGH SCHOOL
ARROW HART & HEGEMAN ELECTRIC CO.
CAPITOL AVENUE
FOREST STREET
HAWTHORN STREET
WILLOW STREET
LAUREL STREET
PARK STREET
RIVERSIDE STREET
SOUTH WOODBINE STREET
WOODBINE ST.
OWEN STREET
FREDERICK STREET
BARNARD STREET
MARK TWAIN APARTMENTS, INC.
END OF JOINT END-OUT
C.H.D. LAND TAKING LINE