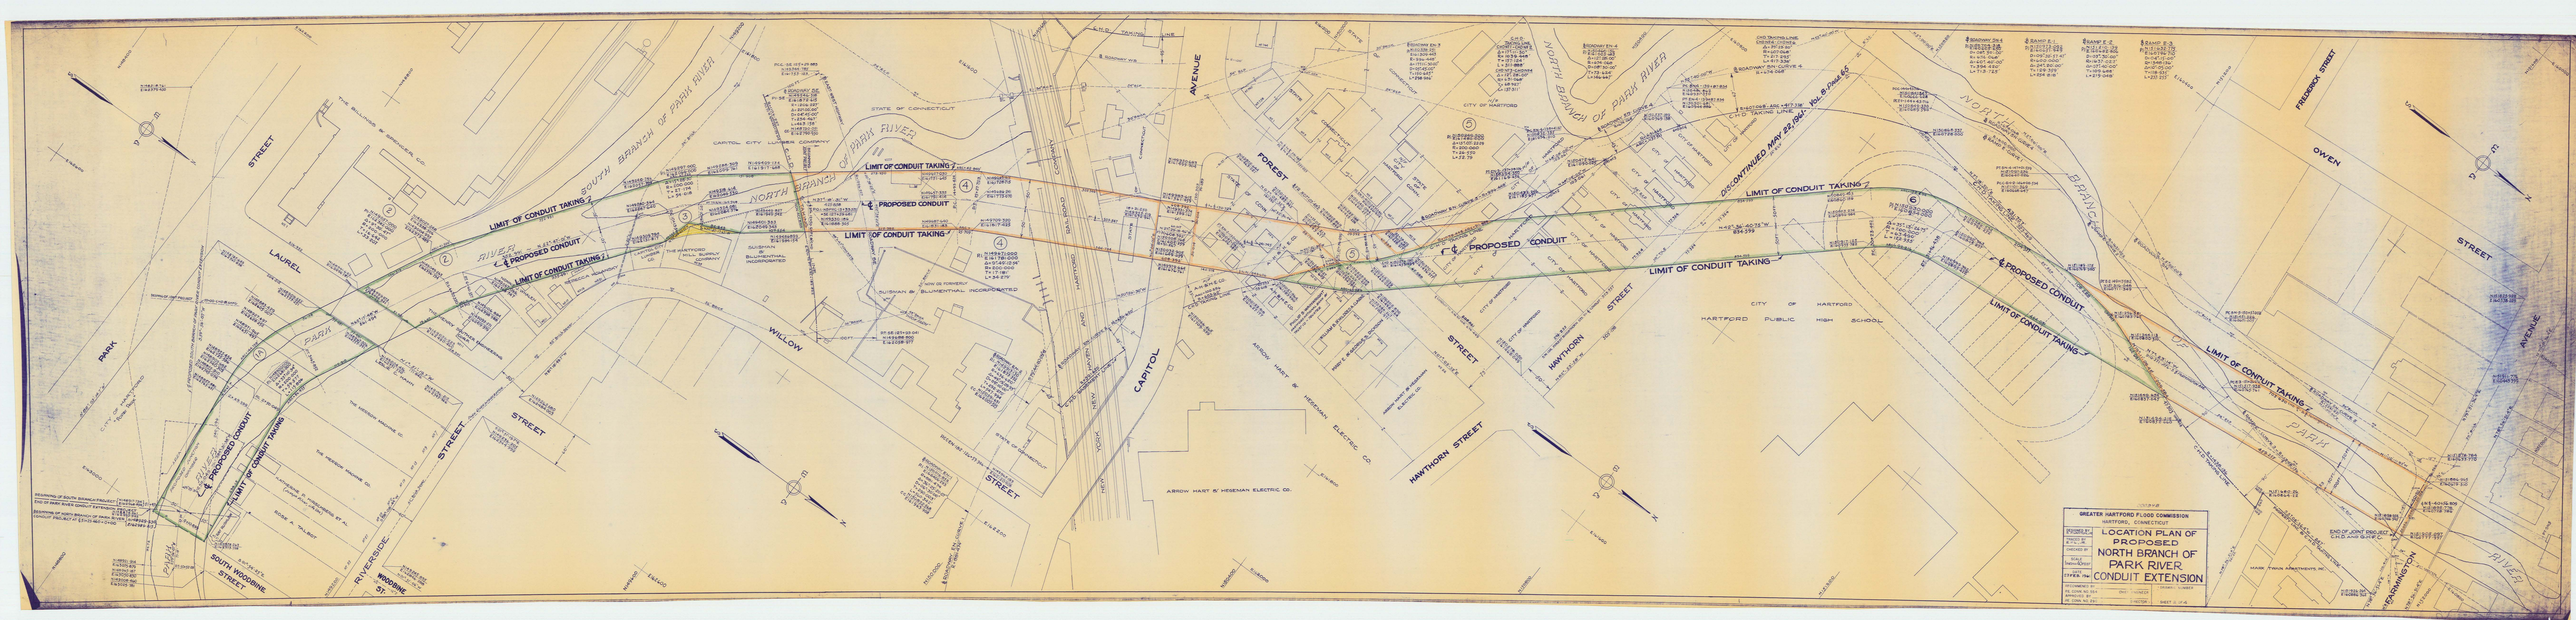
GREATER HARTFORD FLOOD COMMISSION
HARTFORD, CONNECTICUT
LOCATION PLAN OF PROPOSED NORTH BRANCH OF PARK RIVER CONDUIT EXTENSION
LIMIT OF CONDUIT TAKING
℄ PROPOSED CONDUIT
NORTH BRANCH OF PARK RIVER
SOUTH BRANCH OF PARK RIVER
PARK RIVER
CAPITOL AVENUE
FOREST STREET
HAWTHORN STREET
WILLOW STREET
LAUREL STREET
PARK STREET
RIVERSIDE
SOUTH WOODBINE ST.
WOODBINE ST.
OWEN STREET
FREDERICK STREET
WASHINGTON AVENUE
CITY OF HARTFORD
HARTFORD PUBLIC HIGH SCHOOL
STATE OF CONNECTICUT
CAPITOL CITY LUMBER COMPANY
SUSSMAN & BLUMENTHAL, INCORPORATED
ARROW, HART & HEGEMAN ELECTRIC CO.
