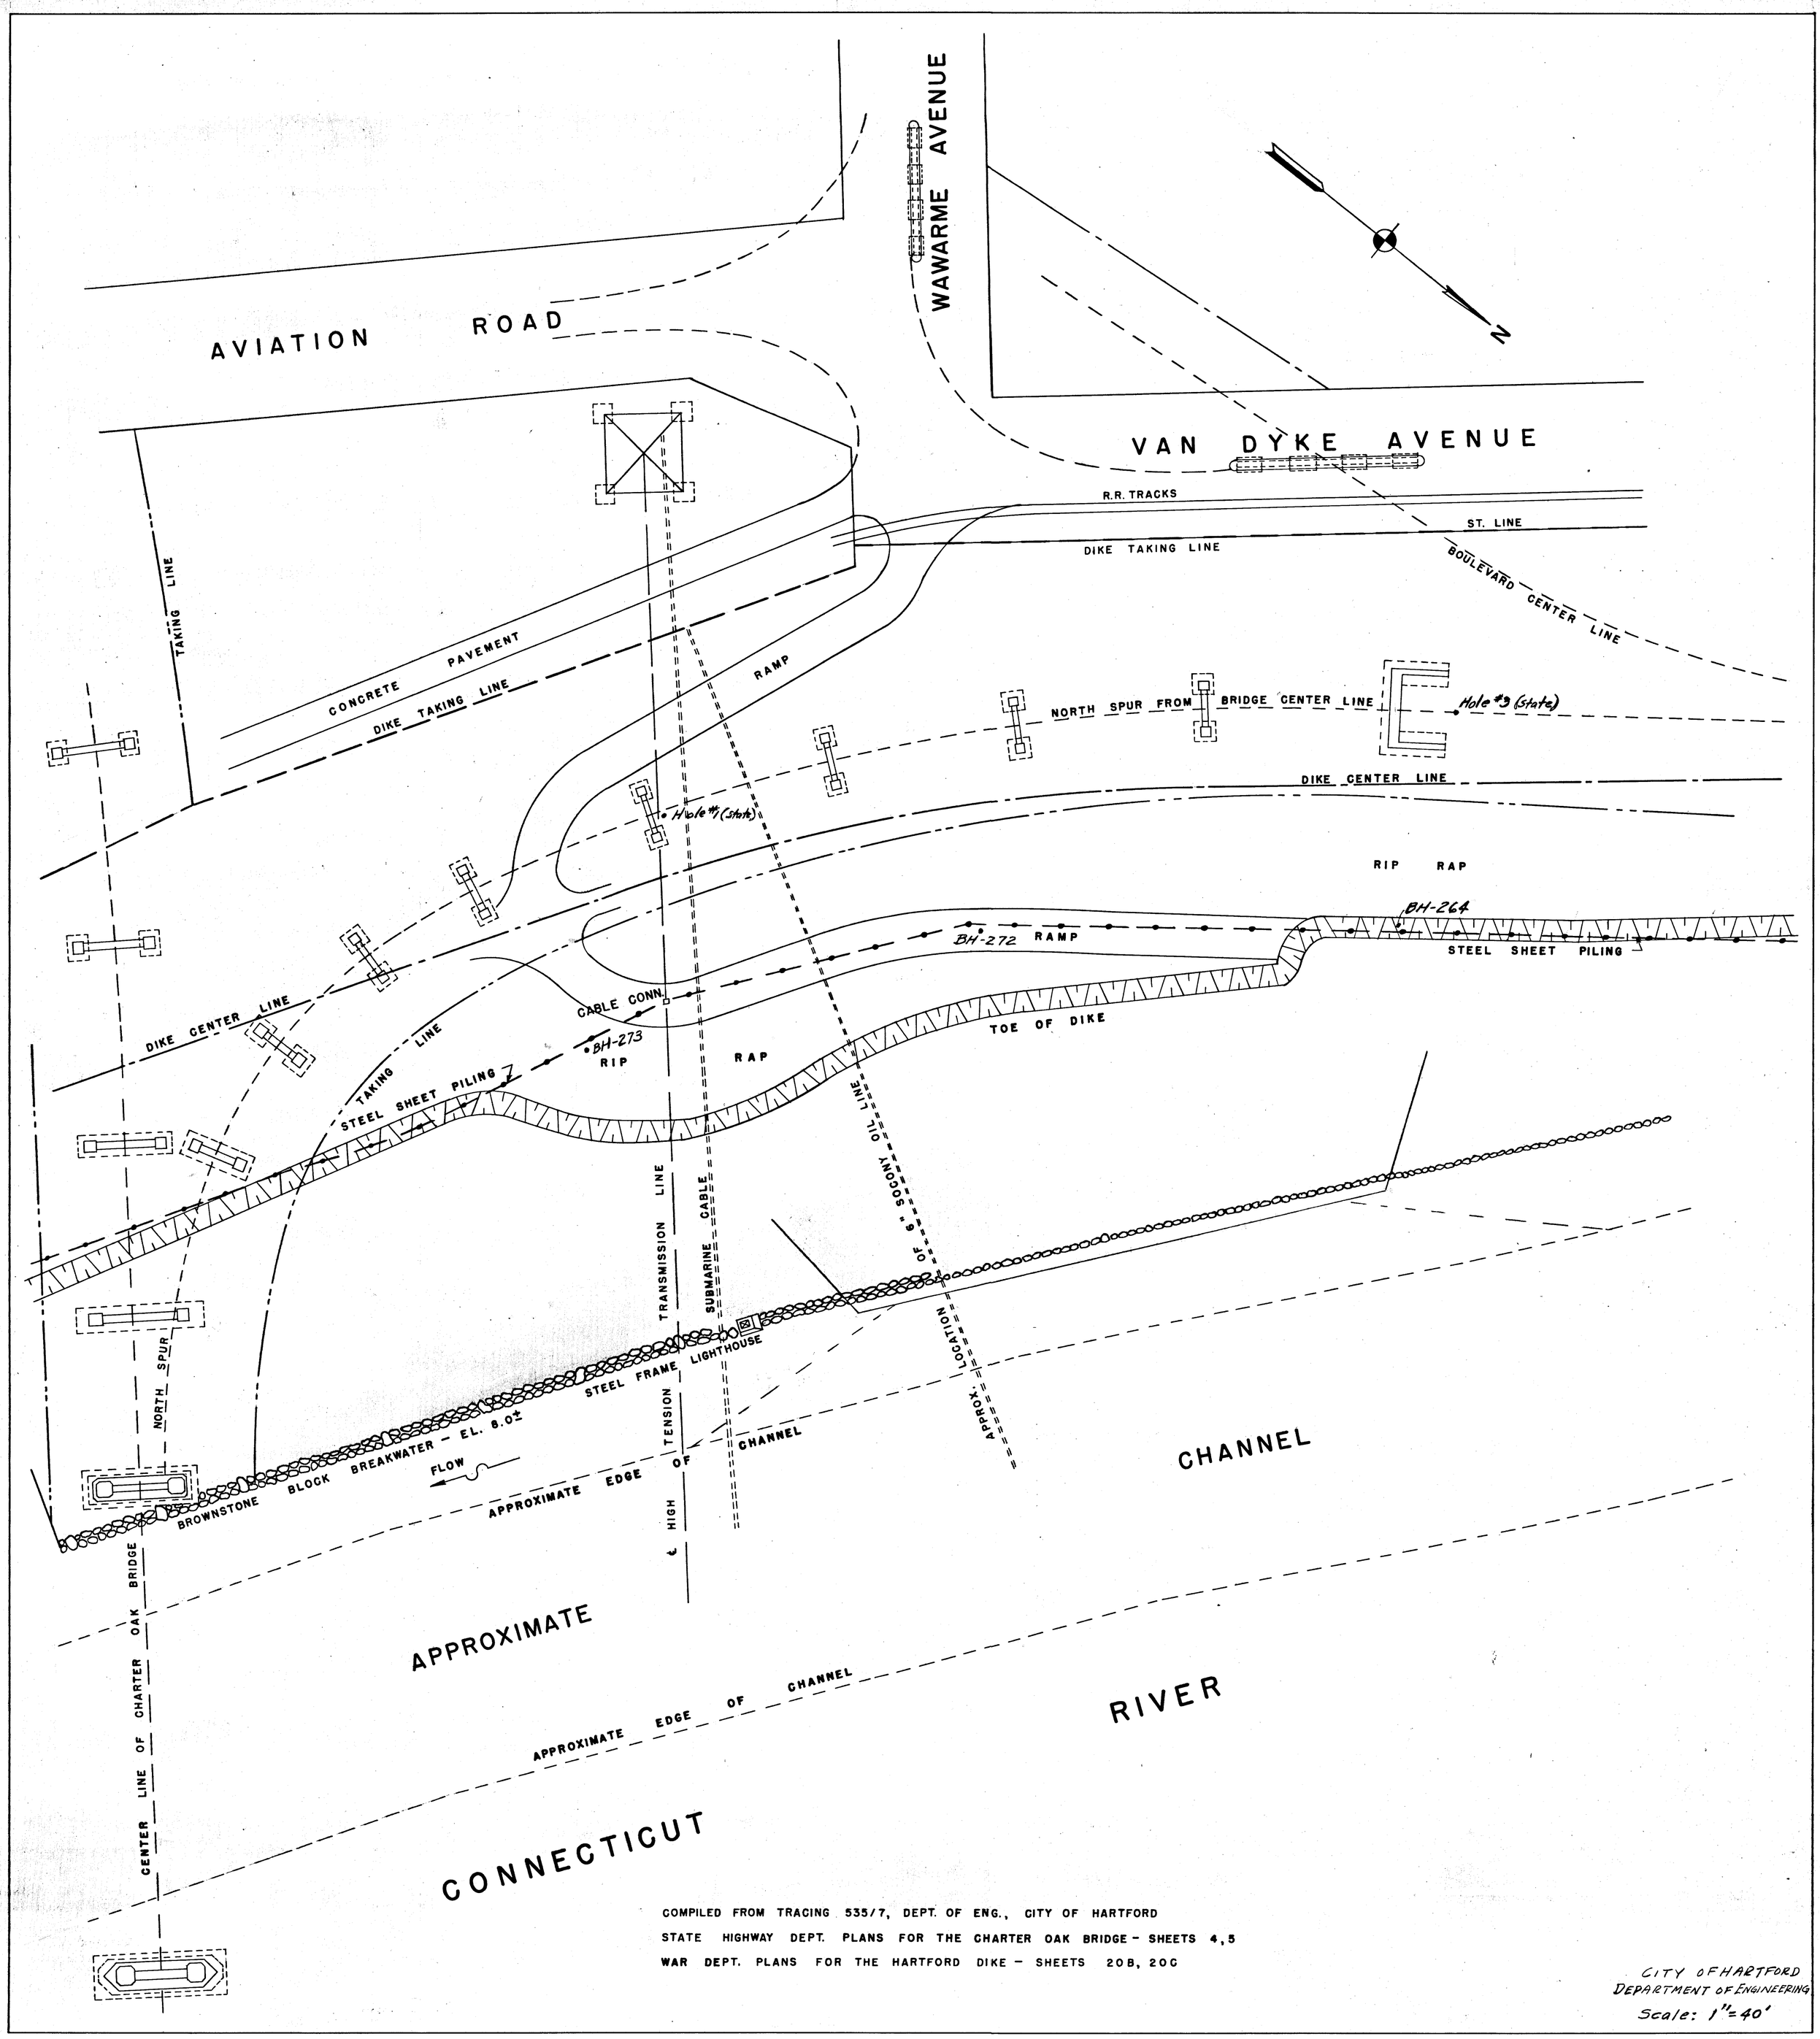

COMPILED FROM TRACING 535/7, DEPT. OF ENG., CITY OF HARTFORD
STATE HIGHWAY DEPT. PLANS FOR THE CHARTER OAK BRIDGE - SHEETS 4,5
WAR DEPT. PLANS FOR THE HARTFORD DIKE - SHEETS 20B, 20C

CITY OF HARTFORD
DEPARTMENT OF ENGINEERING
Scale: 1" = 40'